IN CHARGE OF JWO
DESIGNED BY
CHECKED BY JWO
DRAWN BY
CHECKED BY GJH

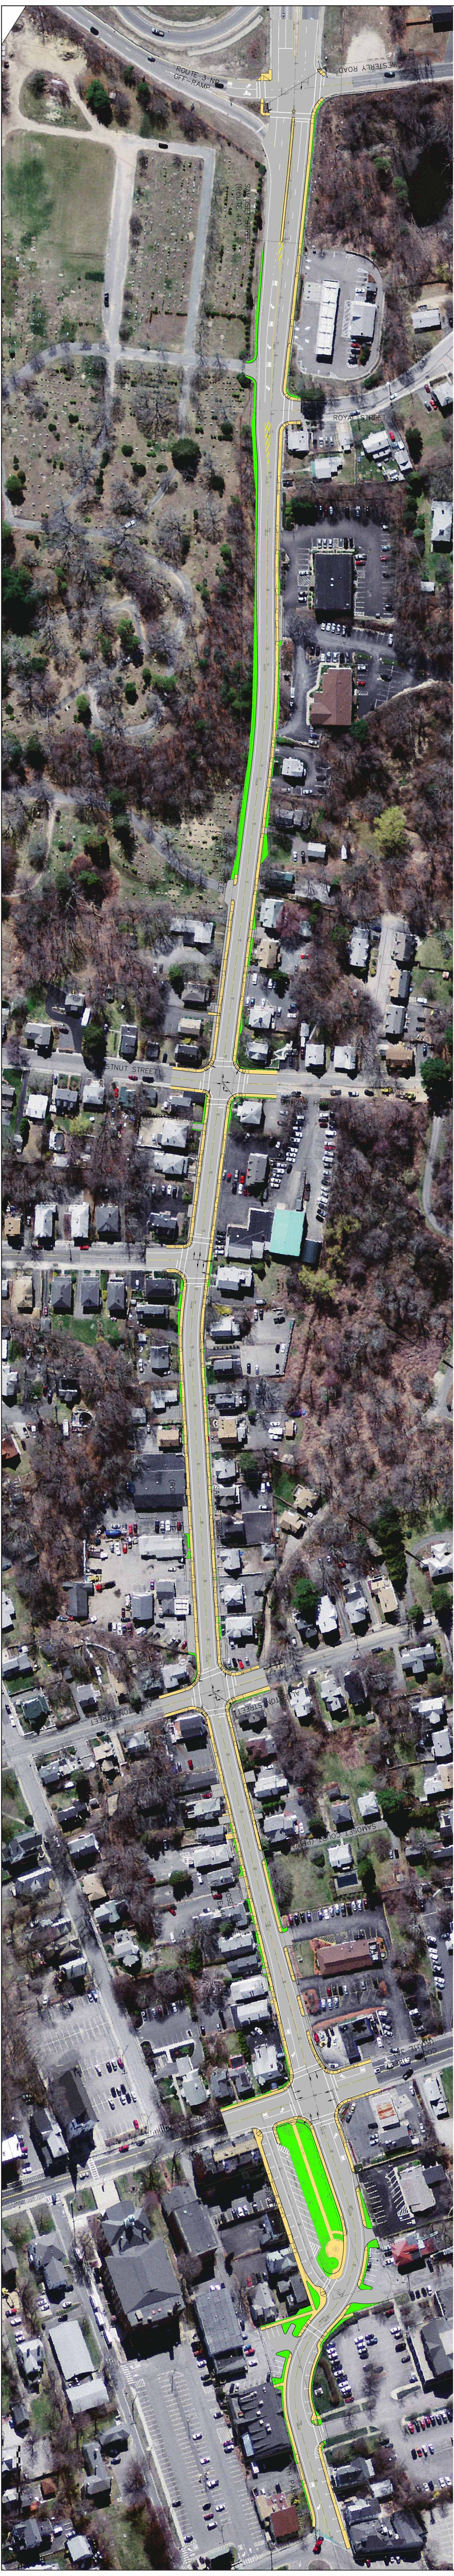
ROUTE 3 NB OFF-RAMP
WESTERLY ROAD
SAMOSET STREET (ROUTE 44)
ROYAL STREET
STNUT STREET
ALLERTON STREET
SAMOSET COURT (PRIVA

PLYMOUTH
SAMOSET STREET

STATE	FED. AID PROJ. NO.	SHEET NO.	TOTAL SHEETS
MASS	FED. AID		

PROJECT FILE NO. 600426

COLOR PLAN