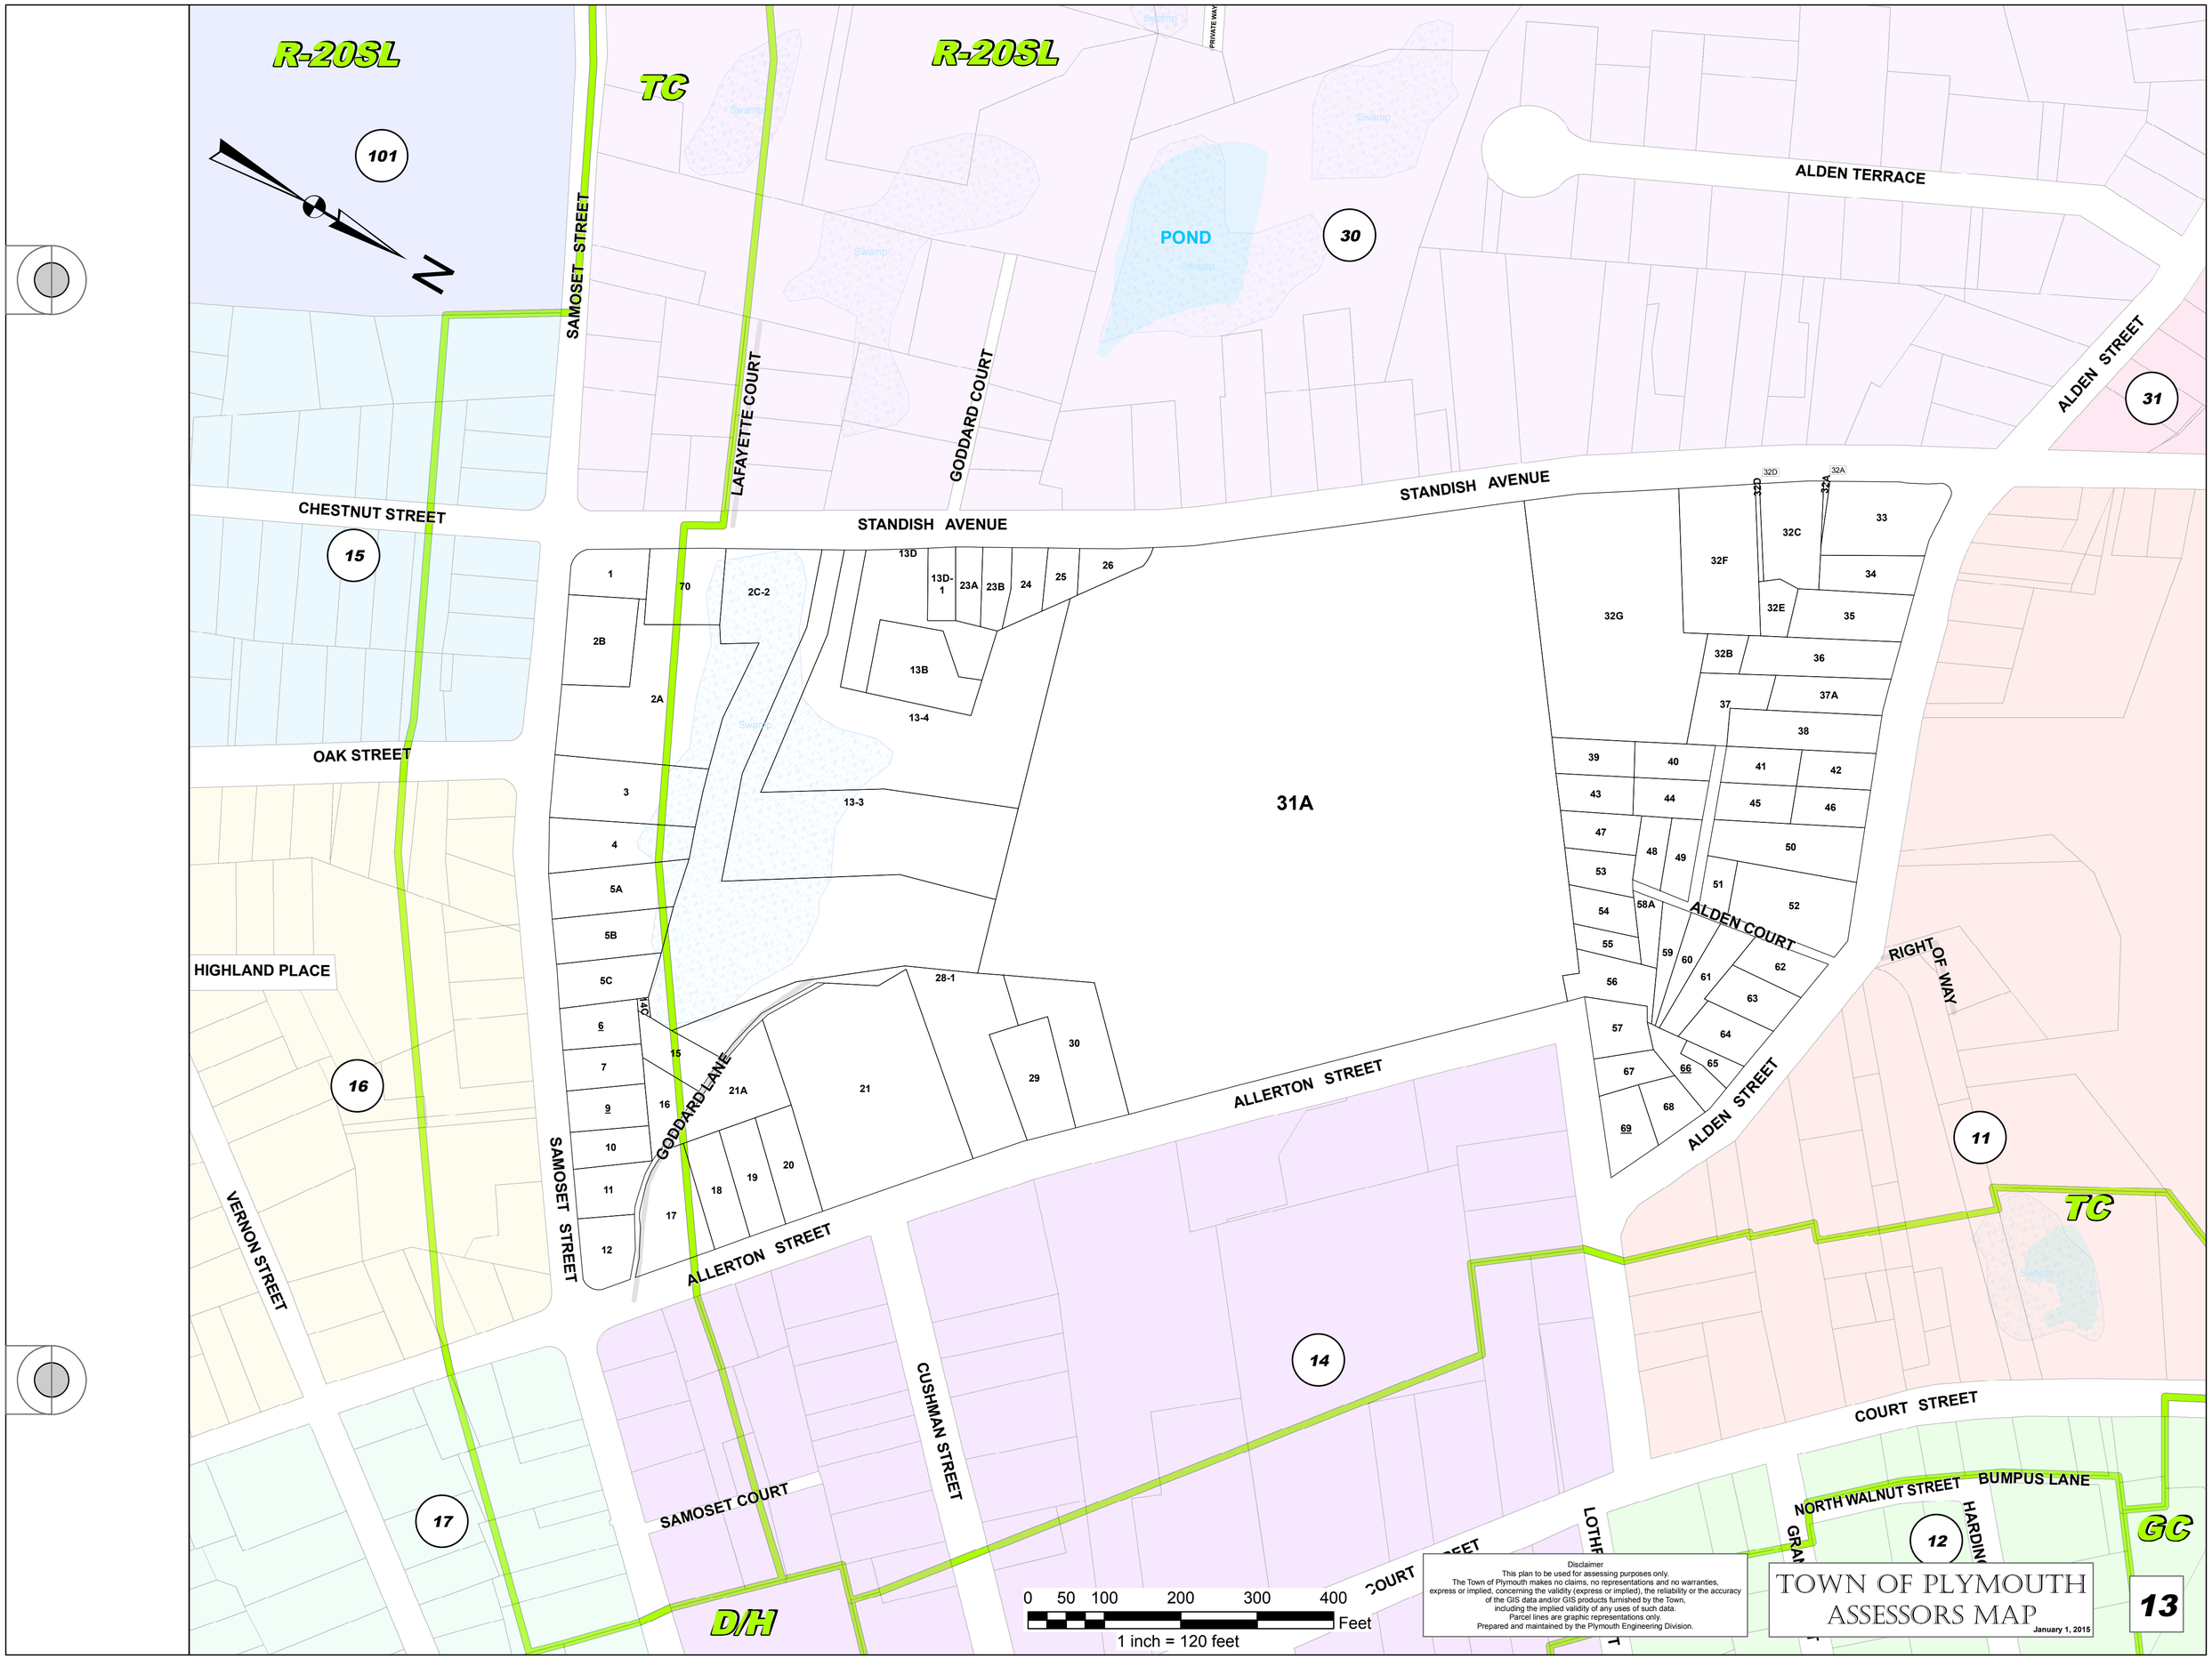
R-20SL
TC
R-20SL
101
N
SAMOSET STREET
LAFAYETTE COURT
GODDARD COURT
POND
30
ALDEN TERRACE
ALDEN STREET
31
CHESTNUT STREET
15
STANDISH AVENUE
STANDISH AVENUE
OAK STREET
HIGHLAND PLACE
16
31A
ALDEN COURT
RIGHT OF WAY
ALLERTON STREET
ALLERTON STREET
GODDARD LANE
SAMOSET STREET
VERNON STREET
11
TC
14
CUSHMAN STREET
SAMOSET COURT
COURT STREET
NORTH WALNUT STREET
BUMPUS LANE
12
GC
17
D/H
13
0 50 100 200 300 400 Feet
1 inch = 120 feet
Disclaimer
This plan to be used for assessing purposes only.
The Town of Plymouth makes no claims, no representations and no warranties,
express or implied, concerning the validity (express or implied), the reliability or the accuracy
of the GIS data and/or GIS products furnished by the Town,
including the implied validity of any uses of such data.
Parcel lines are graphic representations only.
Prepared and maintained by the Plymouth Engineering Division.
TOWN OF PLYMOUTH
ASSESSORS MAP
January 1, 2015