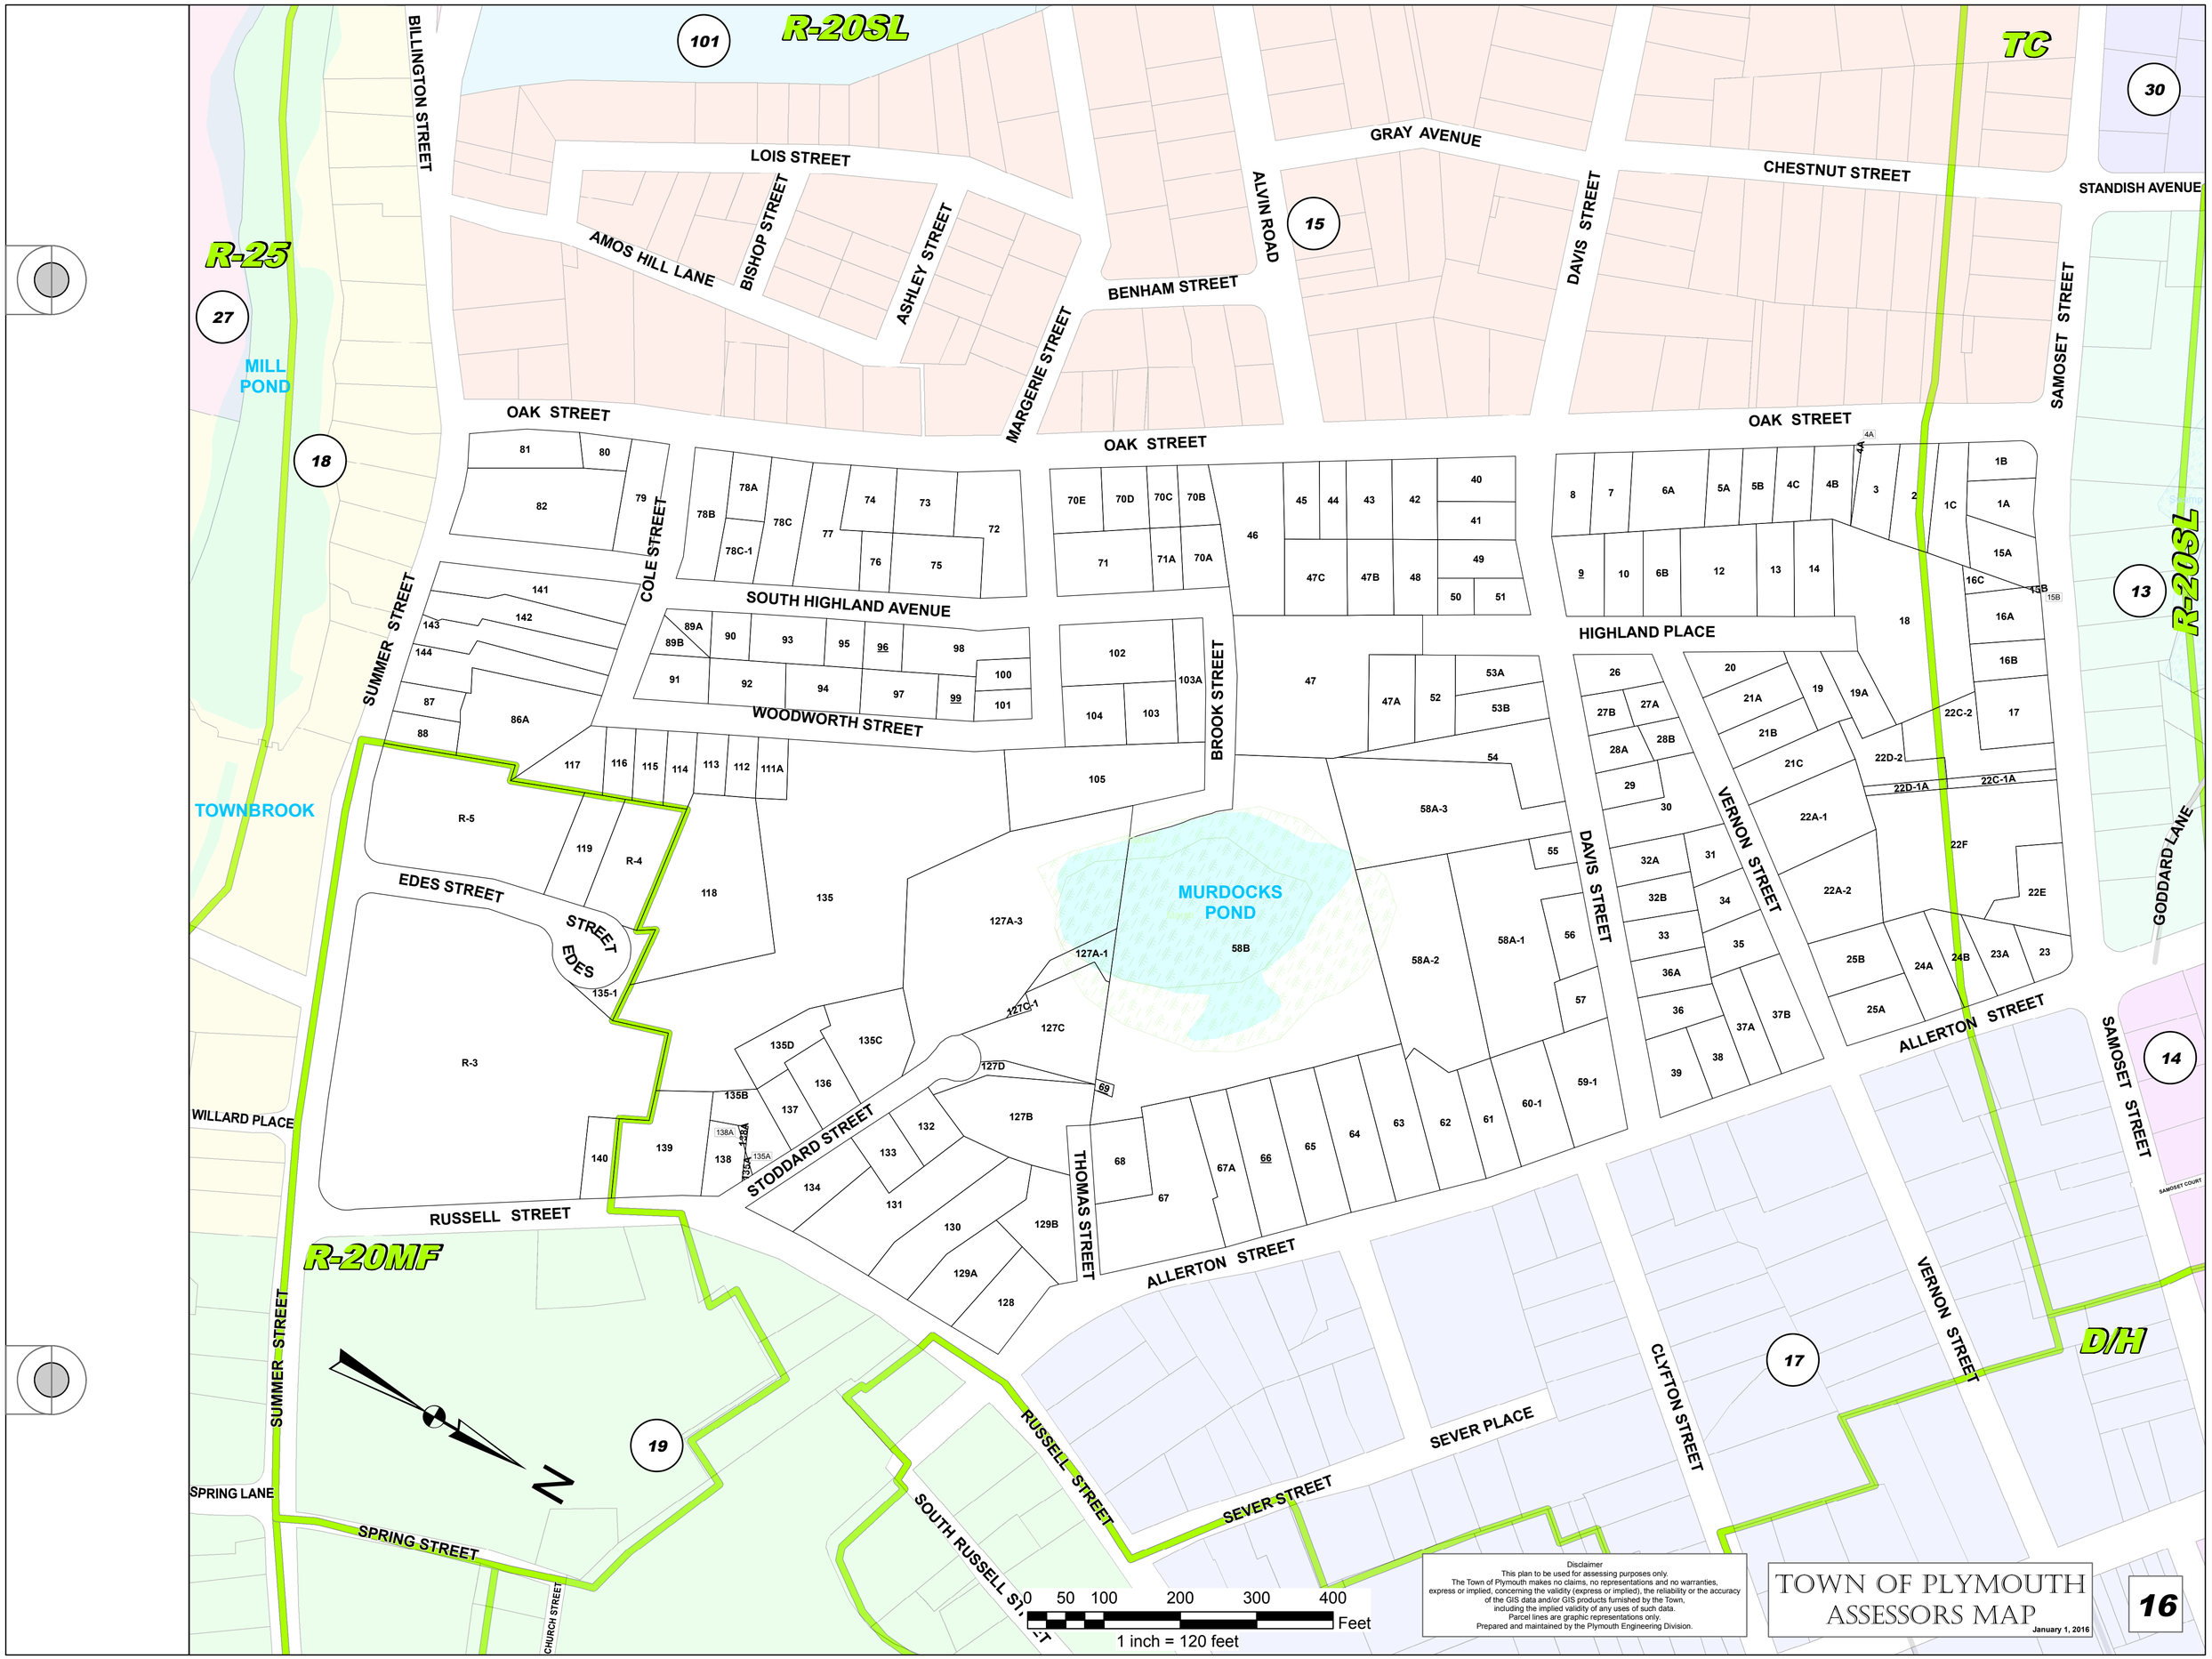
R-20SL
TC
R-25
R-20SL
R-20MF
D/H
MILL POND
TOWNBROOK
MURDOCKS POND
BILLINGTON STREET
LOIS STREET
AMOS HILL LANE
BISHOP STREET
ASHLEY STREET
MARGERIE STREET
BENHAM STREET
ALVIN ROAD
GRAY AVENUE
DAVIS STREET
CHESTNUT STREET
STANDISH AVENUE
SAMOSET STREET
OAK STREET
COLE STREET
SOUTH HIGHLAND AVENUE
WOODWORTH STREET
SUMMER STREET
BROOK STREET
HIGHLAND PLACE
VERNON STREET
GODDARD LANE
EDES STREET
STREET
EDES
WILLARD PLACE
RUSSELL STREET
STODDARD STREET
THOMAS STREET
ALLERTON STREET
SEVER PLACE
SEVER STREET
CLYFTON STREET
SPRING LANE
SPRING STREET
CHURCH STREET
SOUTH RUSSELL STREET
SAMOSET COURT
101
30
15
27
18
13
14
17
19
N
0 50 100 200 300 400 Feet
1 inch = 120 feet
Disclaimer
This plan to be used for assessing purposes only.
The Town of Plymouth makes no claims, no representations and no warranties, express or implied, concerning the validity (express or implied), the reliability or the accuracy of the GIS data and/or GIS products furnished by the Town, including the implied validity of any uses of such data.
Parcel lines are graphic representations only.
Prepared and maintained by the Plymouth Engineering Division.
TOWN OF PLYMOUTH
ASSESSORS MAP
January 1, 2016
16