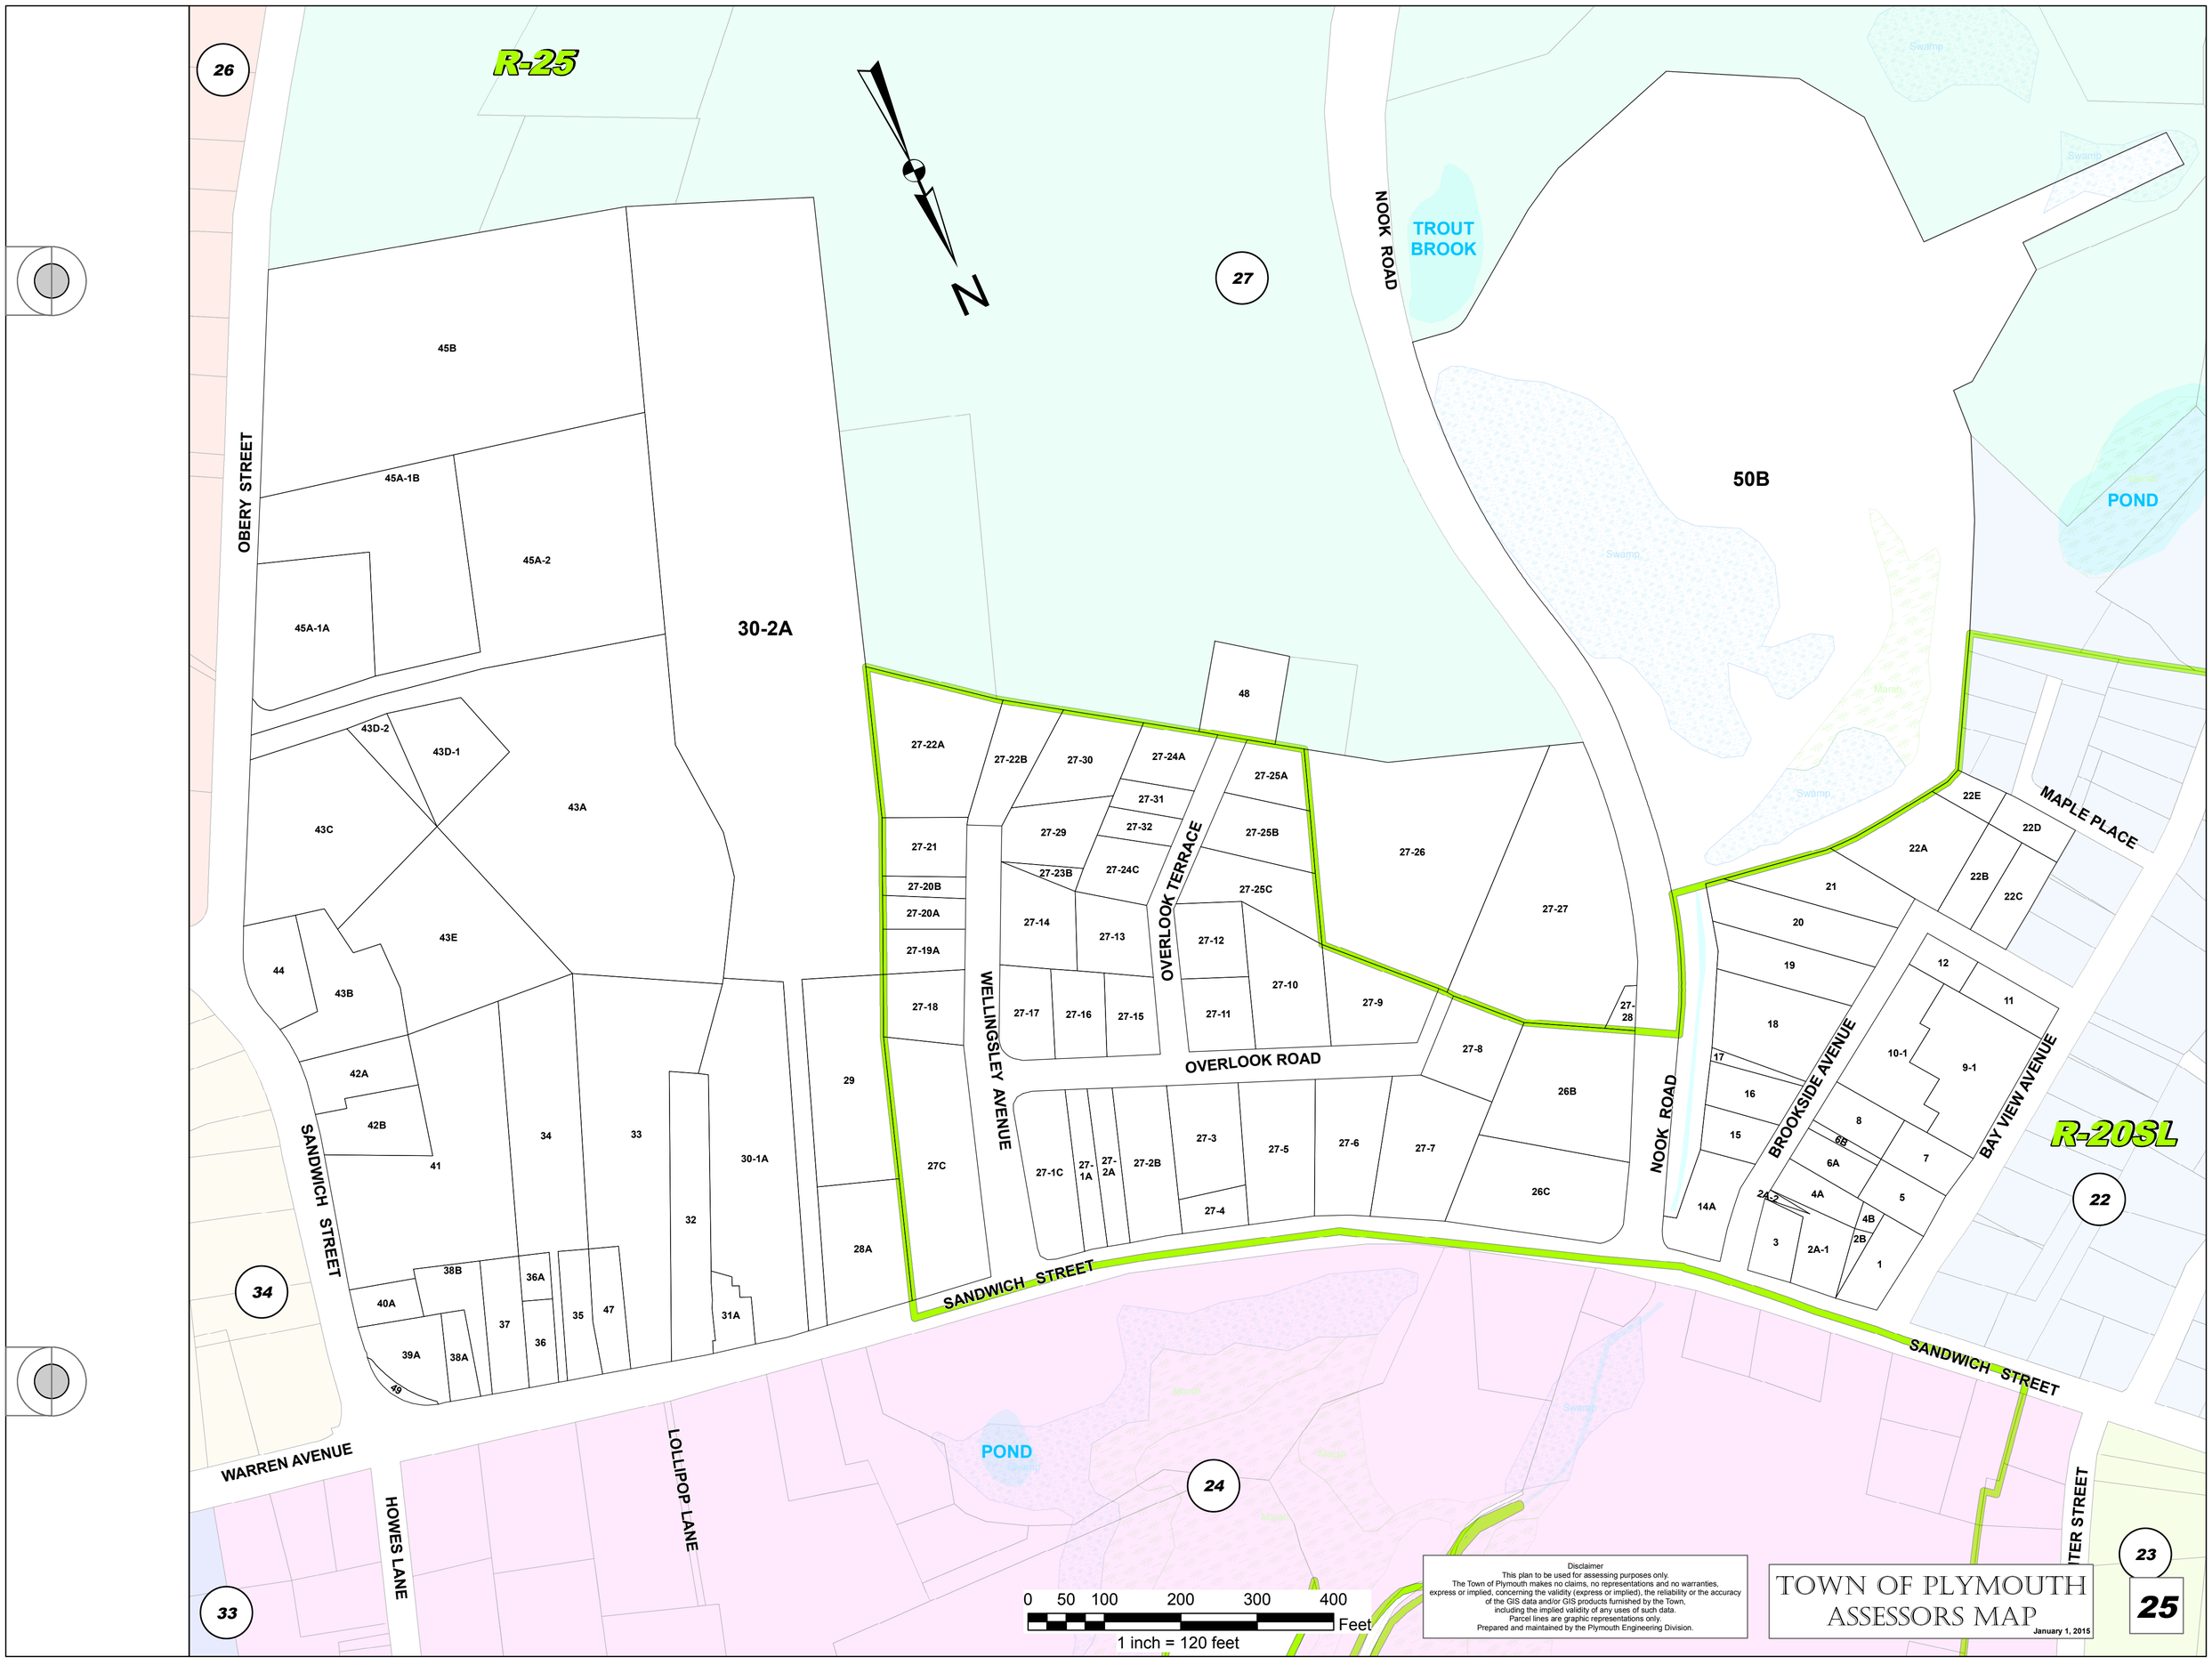
R-25
26
27
N
NOOK ROAD
TROUT BROOK
50B
POND
OBERY STREET
45B
45A-1B
45A-2
45A-1A
30-2A
43D-2
43D-1
43A
43C
43E
44
43B
42A
42B
41
34
33
30-1A
32
29
28A
31A
38B
36A
40A
37
35
47
36
39A
38A
49
27-22A
27-22B
27-30
27-24A
48
27-25A
27-31
27-32
27-29
27-25B
27-21
27-23B
27-24C
27-25C
27-20B
27-20A
27-14
27-13
27-12
27-19A
27-10
27-18
27-17
27-16
27-15
27-11
27-9
27-26
27-27
27-28
27-8
26B
27C
27-1C
27-1A
27-2A
27-2B
27-3
27-5
27-6
27-7
27-4
26C
WELLINGSLEY AVENUE
OVERLOOK TERRACE
OVERLOOK ROAD
SANDWICH STREET
22E
22D
22A
22B
22C
21
20
19
18
17
16
15
14A
12
11
10-1
9-1
8
6B
6A
7
5
4A
4B
2A-2
3
2A-1
2B
1
MAPLE PLACE
BROOKSIDE AVENUE
BAY VIEW AVENUE
R-20SL
22
34
WARREN AVENUE
HOWES LANE
LOLLIPOP LANE
POND
24
33
23
25
0 50 100 200 300 400
Feet
1 inch = 120 feet
Disclaimer
This plan to be used for assessing purposes only.
The Town of Plymouth makes no claims, no representations and no warranties, express or implied, concerning the validity (express or implied), the reliability or the accuracy of the GIS data and/or GIS products furnished by the Town, including the implied validity of any uses of such data.
Parcel lines are graphic representations only.
Prepared and maintained by the Plymouth Engineering Division.
TOWN OF PLYMOUTH
ASSESSORS MAP
January 1, 2015