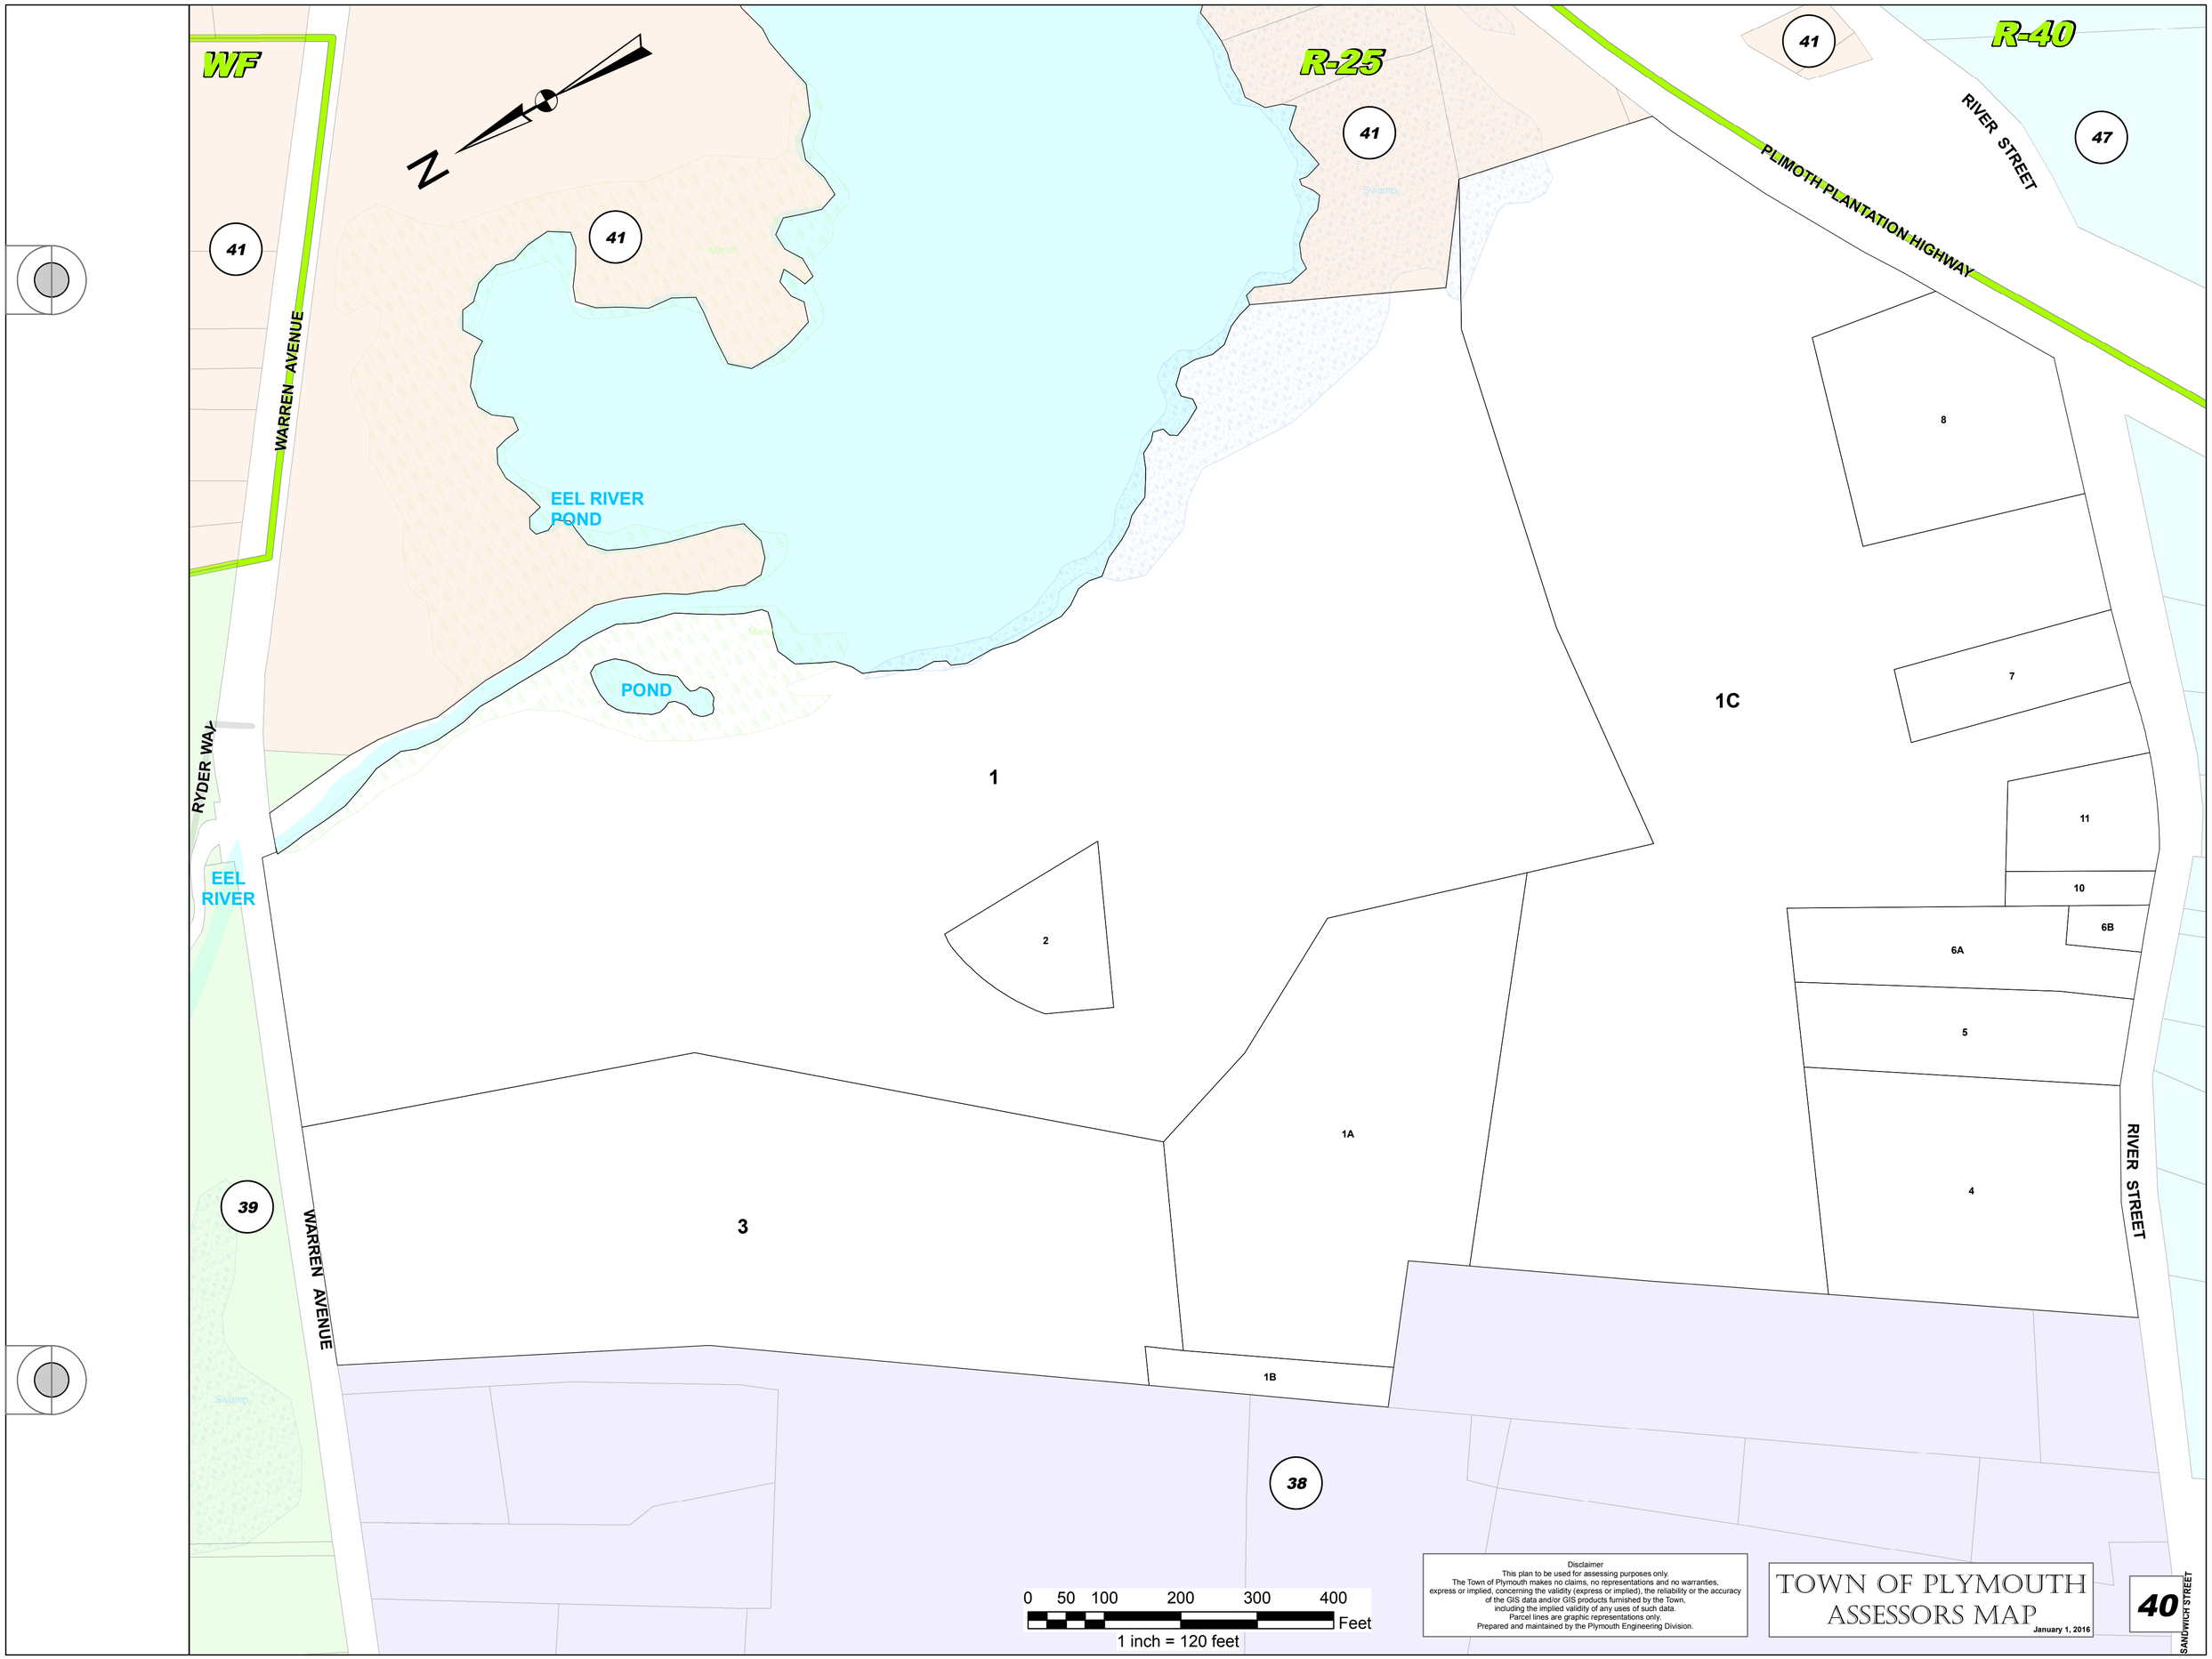
WF
R-25
R-40
41
47
N
WARREN AVENUE
RYDER WAY
EEL RIVER POND
POND
EEL RIVER
PLIMOTH PLANTATION HIGHWAY
RIVER STREET
1
1A
1B
1C
2
3
4
5
6A
6B
7
8
10
11
39
38
0 50 100 200 300 400
Feet
1 inch = 120 feet
Disclaimer
This plan to be used for assessing purposes only.
The Town of Plymouth makes no claims, no representations and no warranties, express or implied, concerning the validity (express or implied), the reliability or the accuracy of the GIS data and/or GIS products furnished by the Town, including the implied validity of any uses of such data.
Parcel lines are graphic representations only.
Prepared and maintained by the Plymouth Engineering Division.
TOWN OF PLYMOUTH
ASSESSORS MAP
January 1, 2016
40
SANDWICH STREET