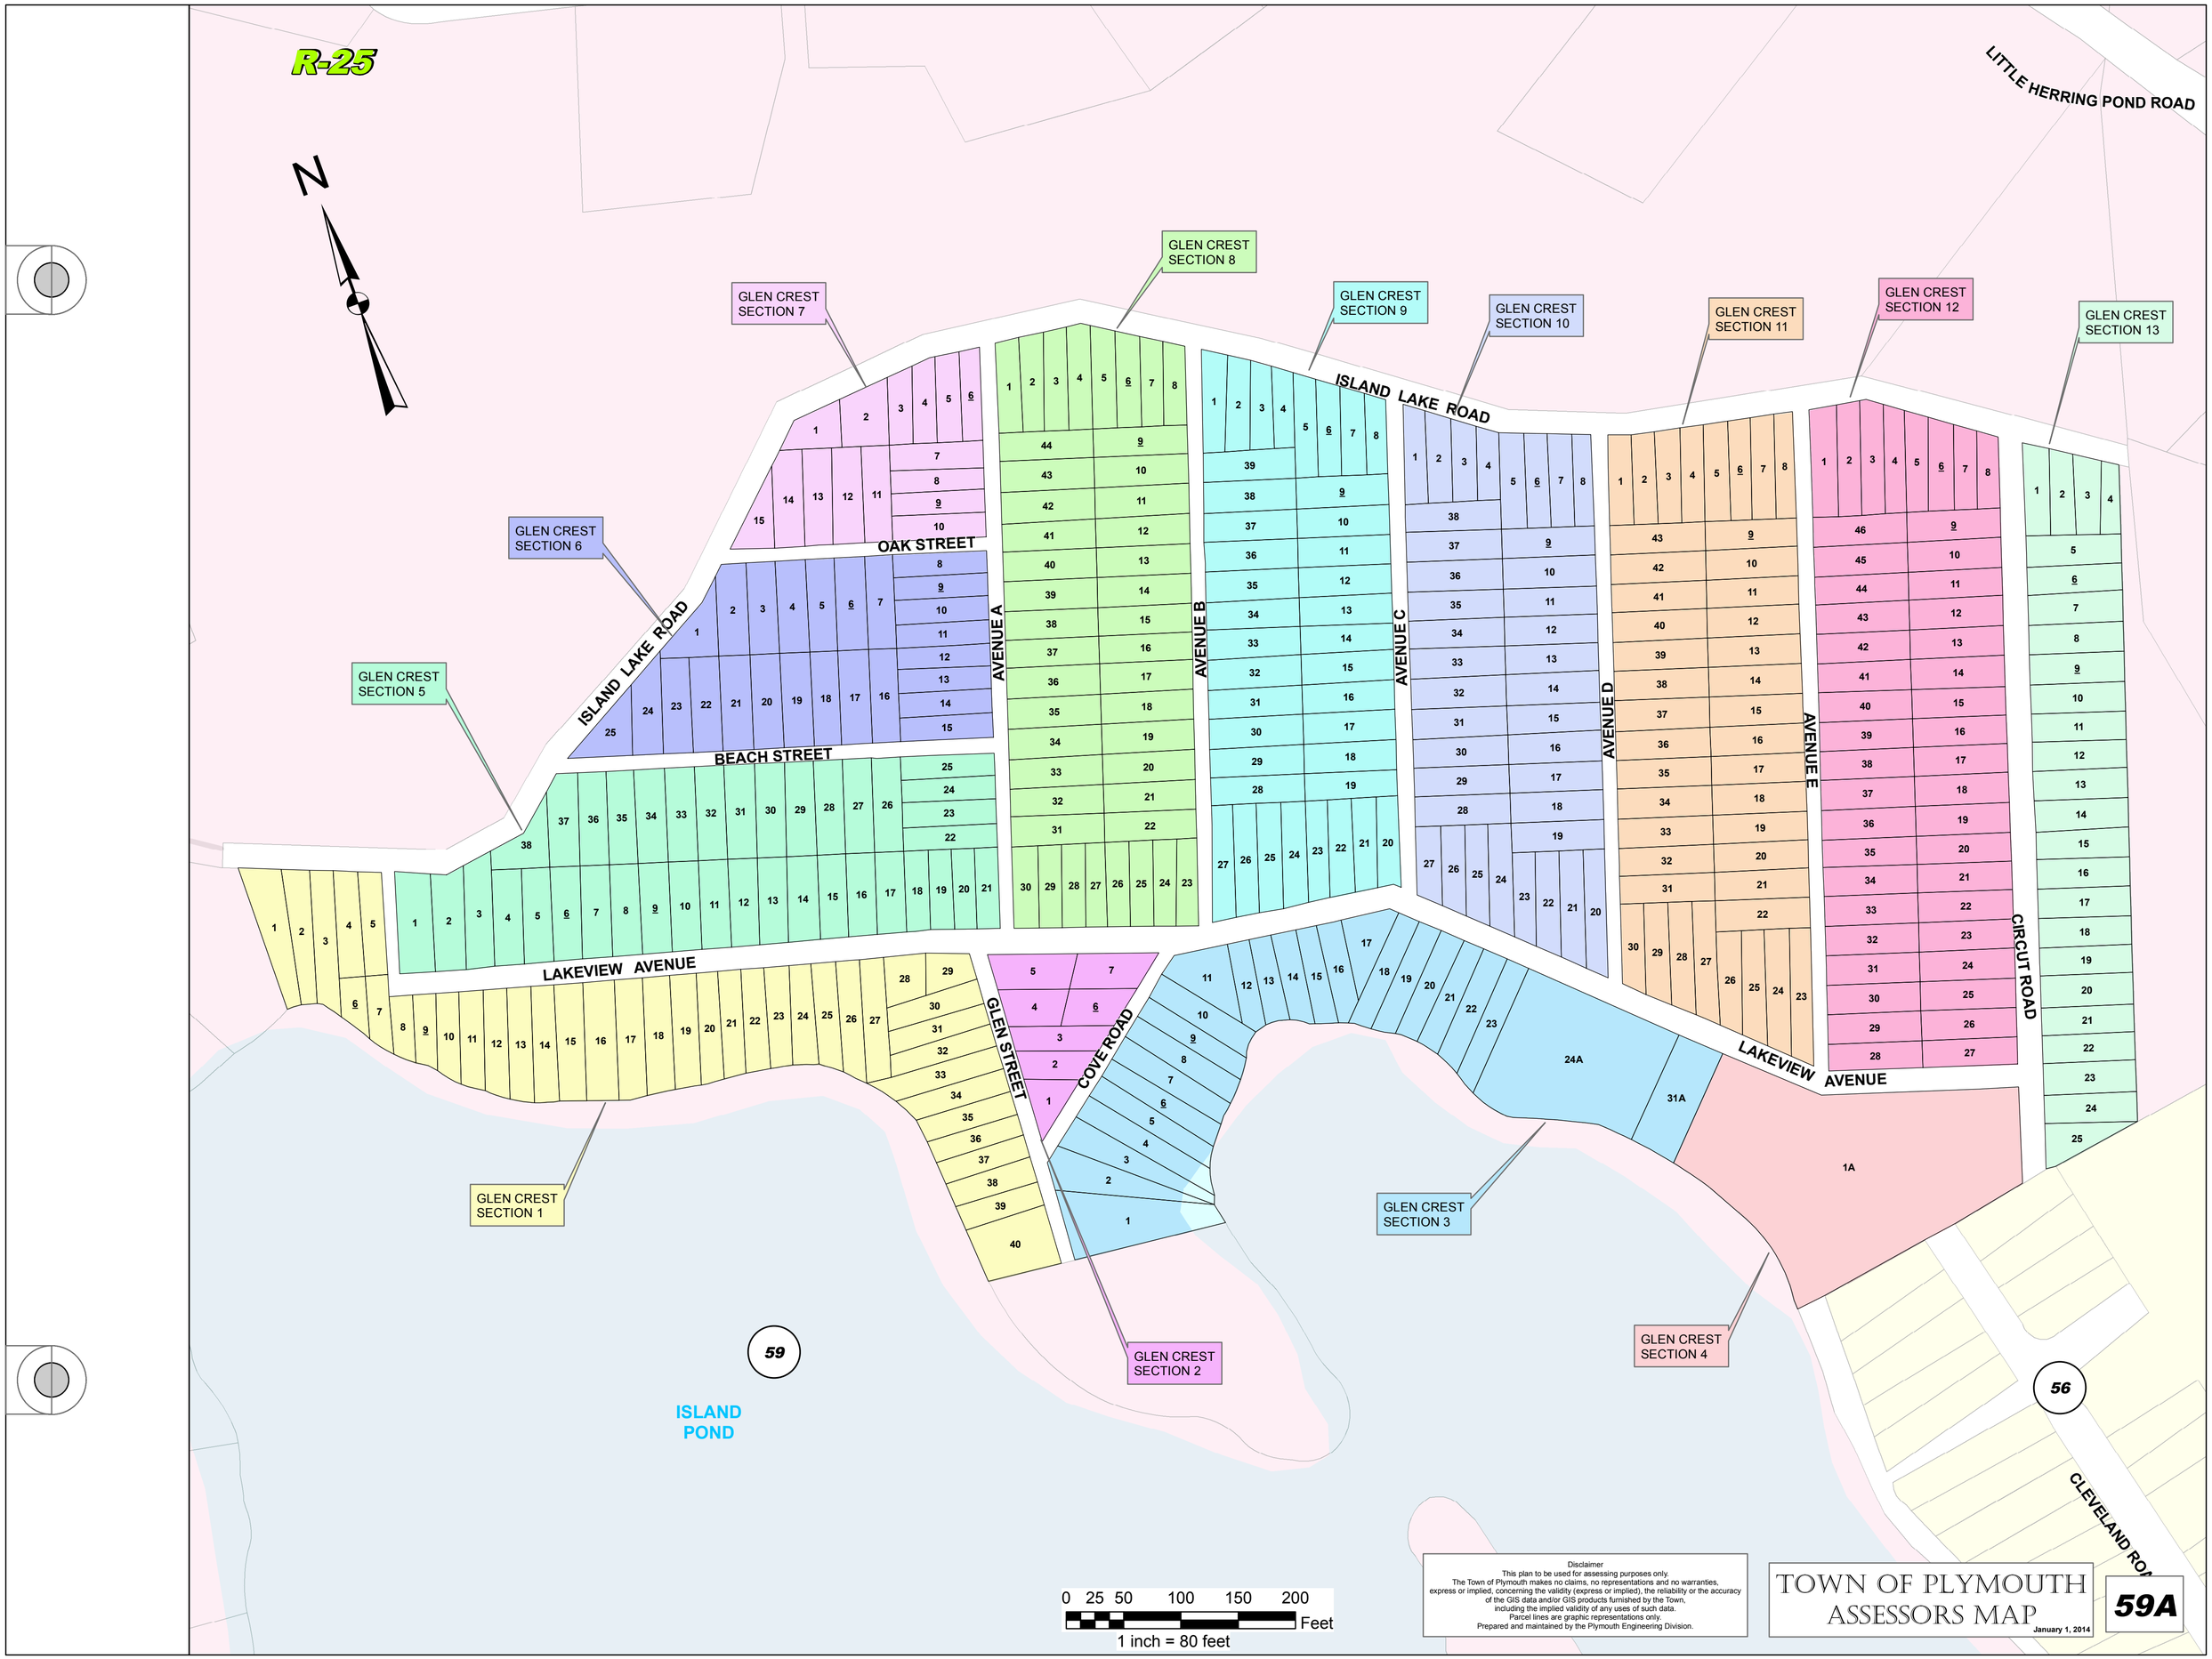
R-25
N
LITTLE HERRING POND ROAD
GLEN CREST SECTION 1
GLEN CREST SECTION 2
GLEN CREST SECTION 3
GLEN CREST SECTION 4
GLEN CREST SECTION 5
GLEN CREST SECTION 6
GLEN CREST SECTION 7
GLEN CREST SECTION 8
GLEN CREST SECTION 9
GLEN CREST SECTION 10
GLEN CREST SECTION 11
GLEN CREST SECTION 12
GLEN CREST SECTION 13
ISLAND LAKE ROAD
OAK STREET
BEACH STREET
AVENUE A
AVENUE B
AVENUE C
AVENUE D
AVENUE E
LAKEVIEW AVENUE
GLEN STREET
COVE ROAD
CIRCUT ROAD
CLEVELAND ROAD
ISLAND POND
59
56
1A
24A
31A
0 25 50 100 150 200 Feet
1 inch = 80 feet
Disclaimer
This plan to be used for assessing purposes only.
The Town of Plymouth makes no claims, no representations and no warranties, express or implied, concerning the validity (express or implied), the reliability or the accuracy of the GIS data and/or GIS products furnished by the Town, including the implied validity of any uses of such data.
Parcel lines are graphic representations only.
Prepared and maintained by the Plymouth Engineering Division.
TOWN OF PLYMOUTH
ASSESSORS MAP
January 1, 2014
59A