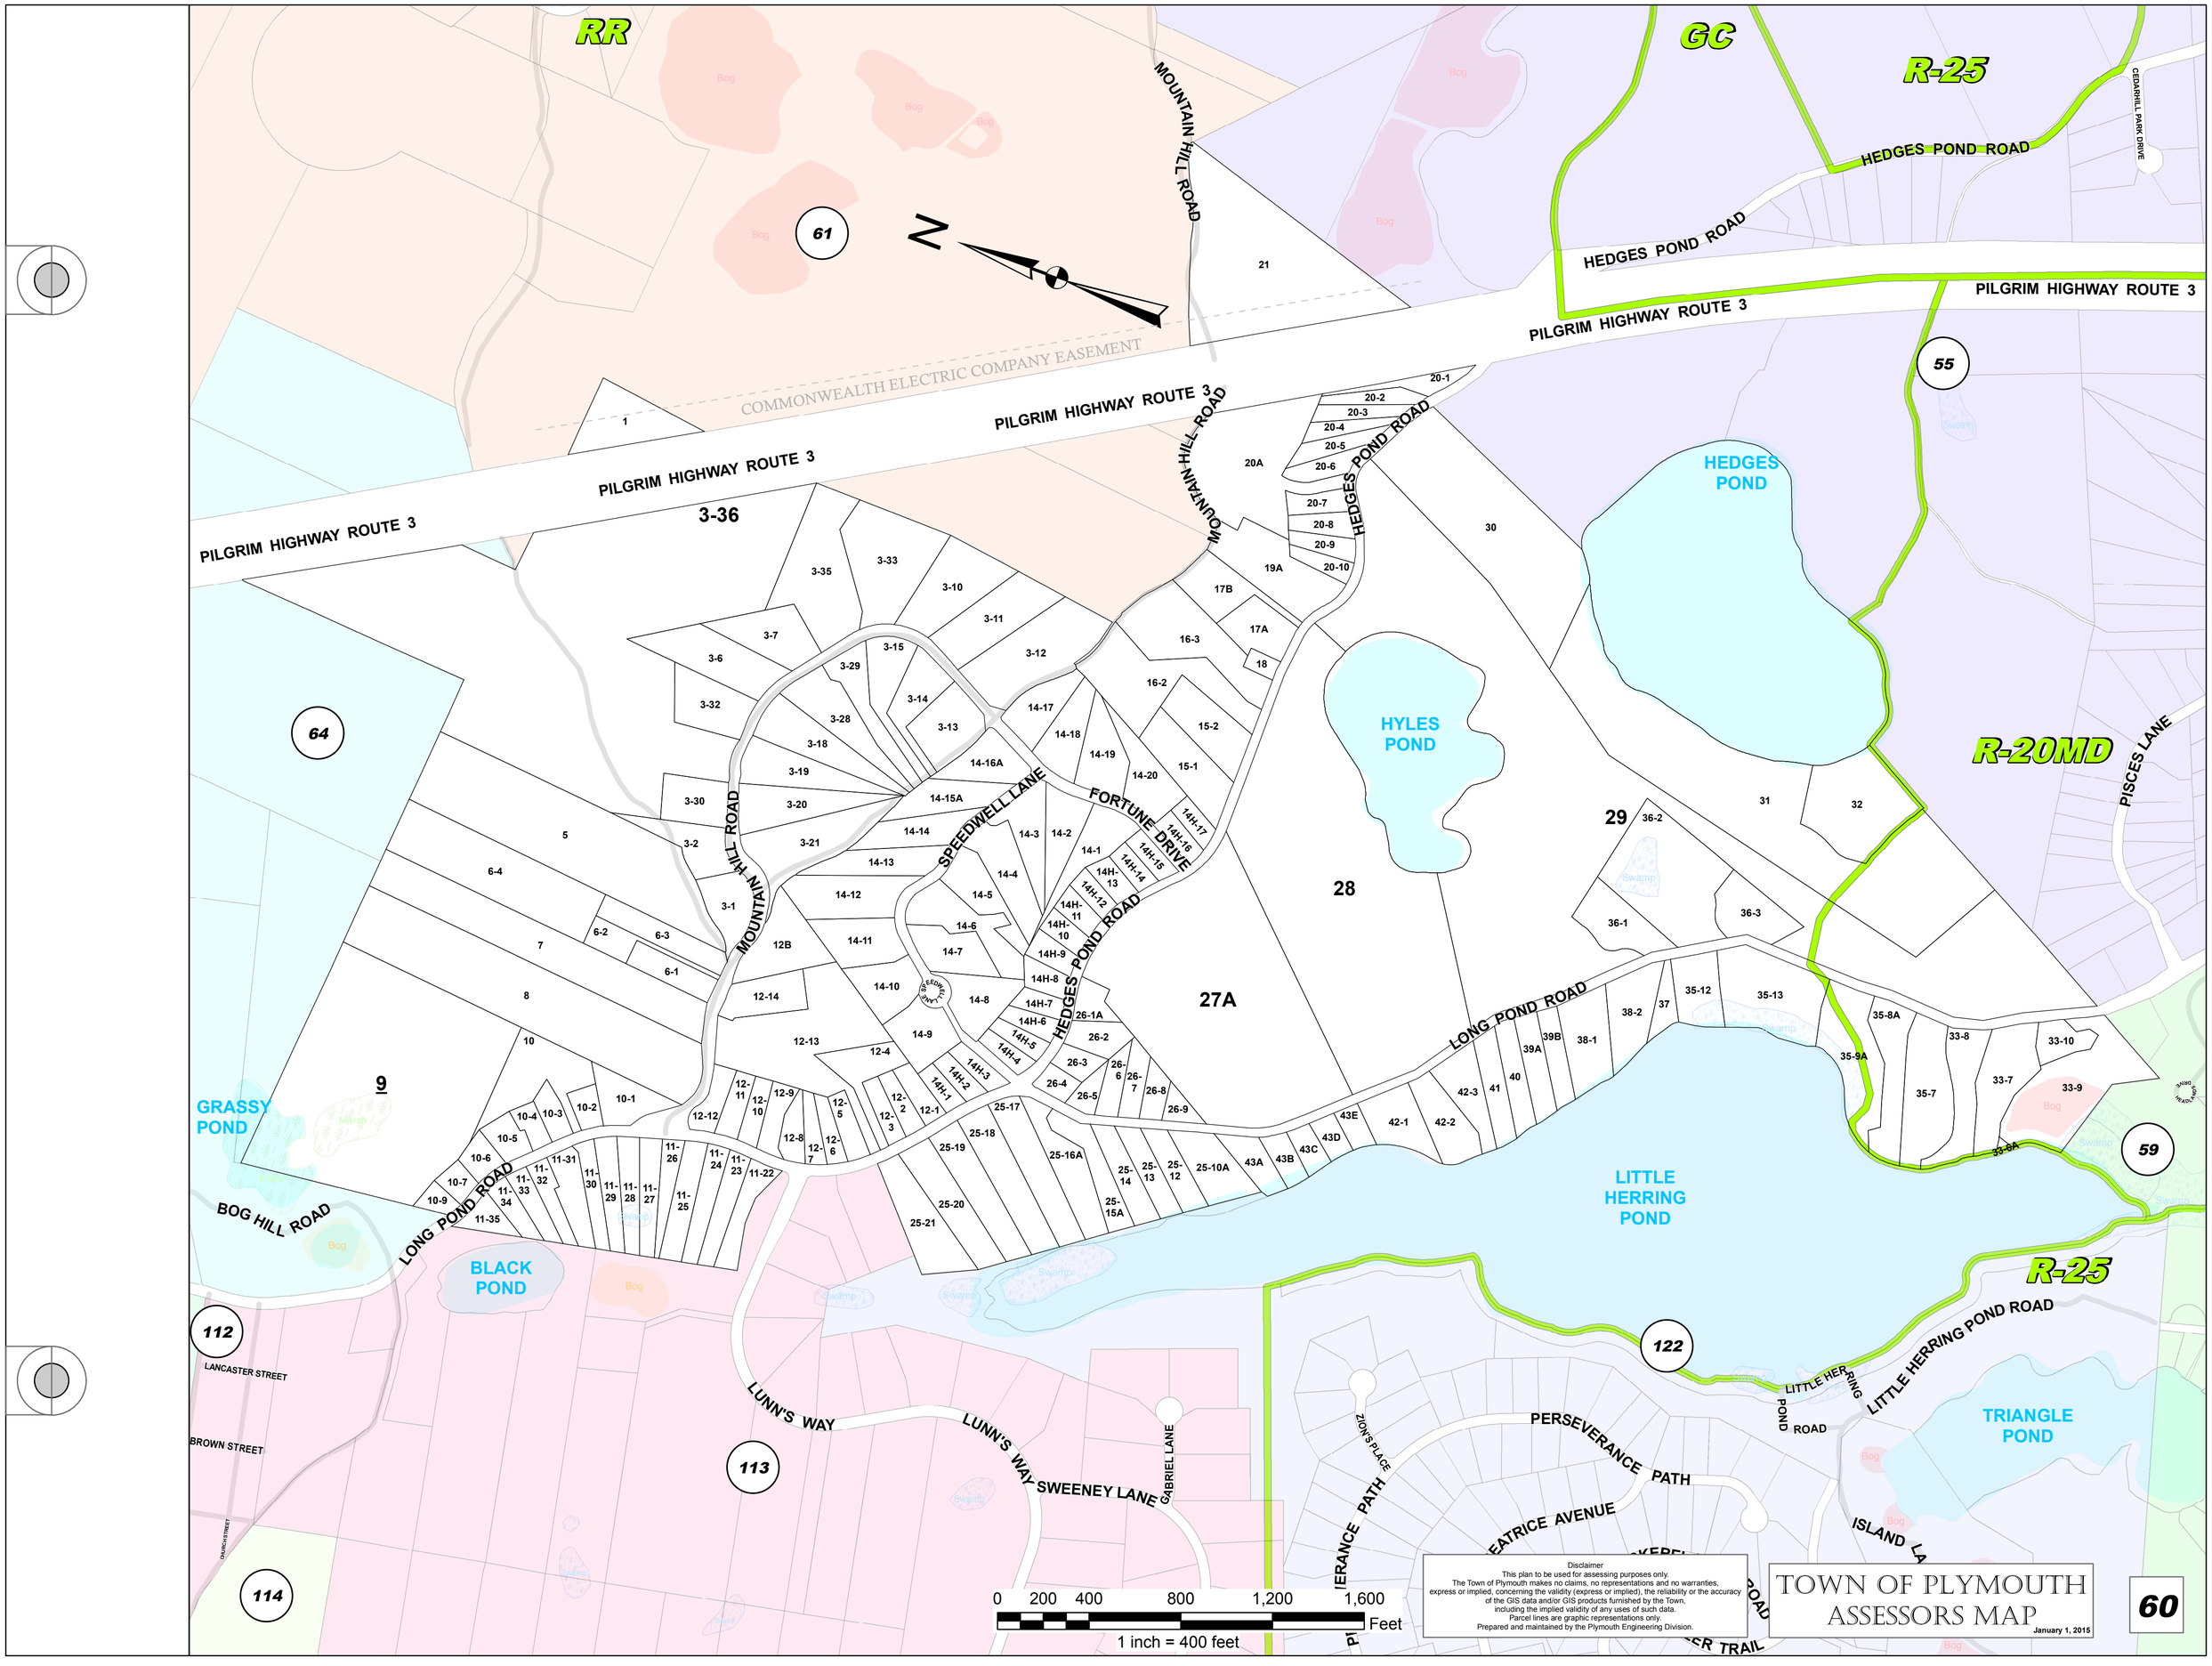
RR
GC
R-25
R-20MD
R-25
HEDGES POND ROAD
PILGRIM HIGHWAY ROUTE 3
MOUNTAIN HILL ROAD
COMMONWEALTH ELECTRIC COMPANY EASEMENT
HEDGES POND
HYLES POND
LITTLE HERRING POND
BLACK POND
GRASSY POND
TRIANGLE POND
SPEEDWELL LANE
FORTUNE DRIVE
LONG POND ROAD
BOG HILL ROAD
LUNN'S WAY
SWEENEY LANE
GABRIEL LANE
PERSEVERANCE PATH
ZION'S PLACE
LITTLE HERRING POND ROAD
PISCES LANE
CEDARHILL PARK DRIVE
LANCASTER STREET
BROWN STREET
61
64
55
59
112
113
114
122
3-36
9
27A
28
29
0 200 400 800 1,200 1,600
Feet
1 inch = 400 feet
Disclaimer
This plan to be used for assessing purposes only.
The Town of Plymouth makes no claims, no representations and no warranties, express or implied, concerning the validity (express or implied), the reliability or the accuracy of the GIS data and/or GIS products furnished by the Town, including the implied validity of any uses of such data.
Parcel lines are graphic representations only.
Prepared and maintained by the Plymouth Engineering Division.
TOWN OF PLYMOUTH
ASSESSORS MAP
January 1, 2015
60