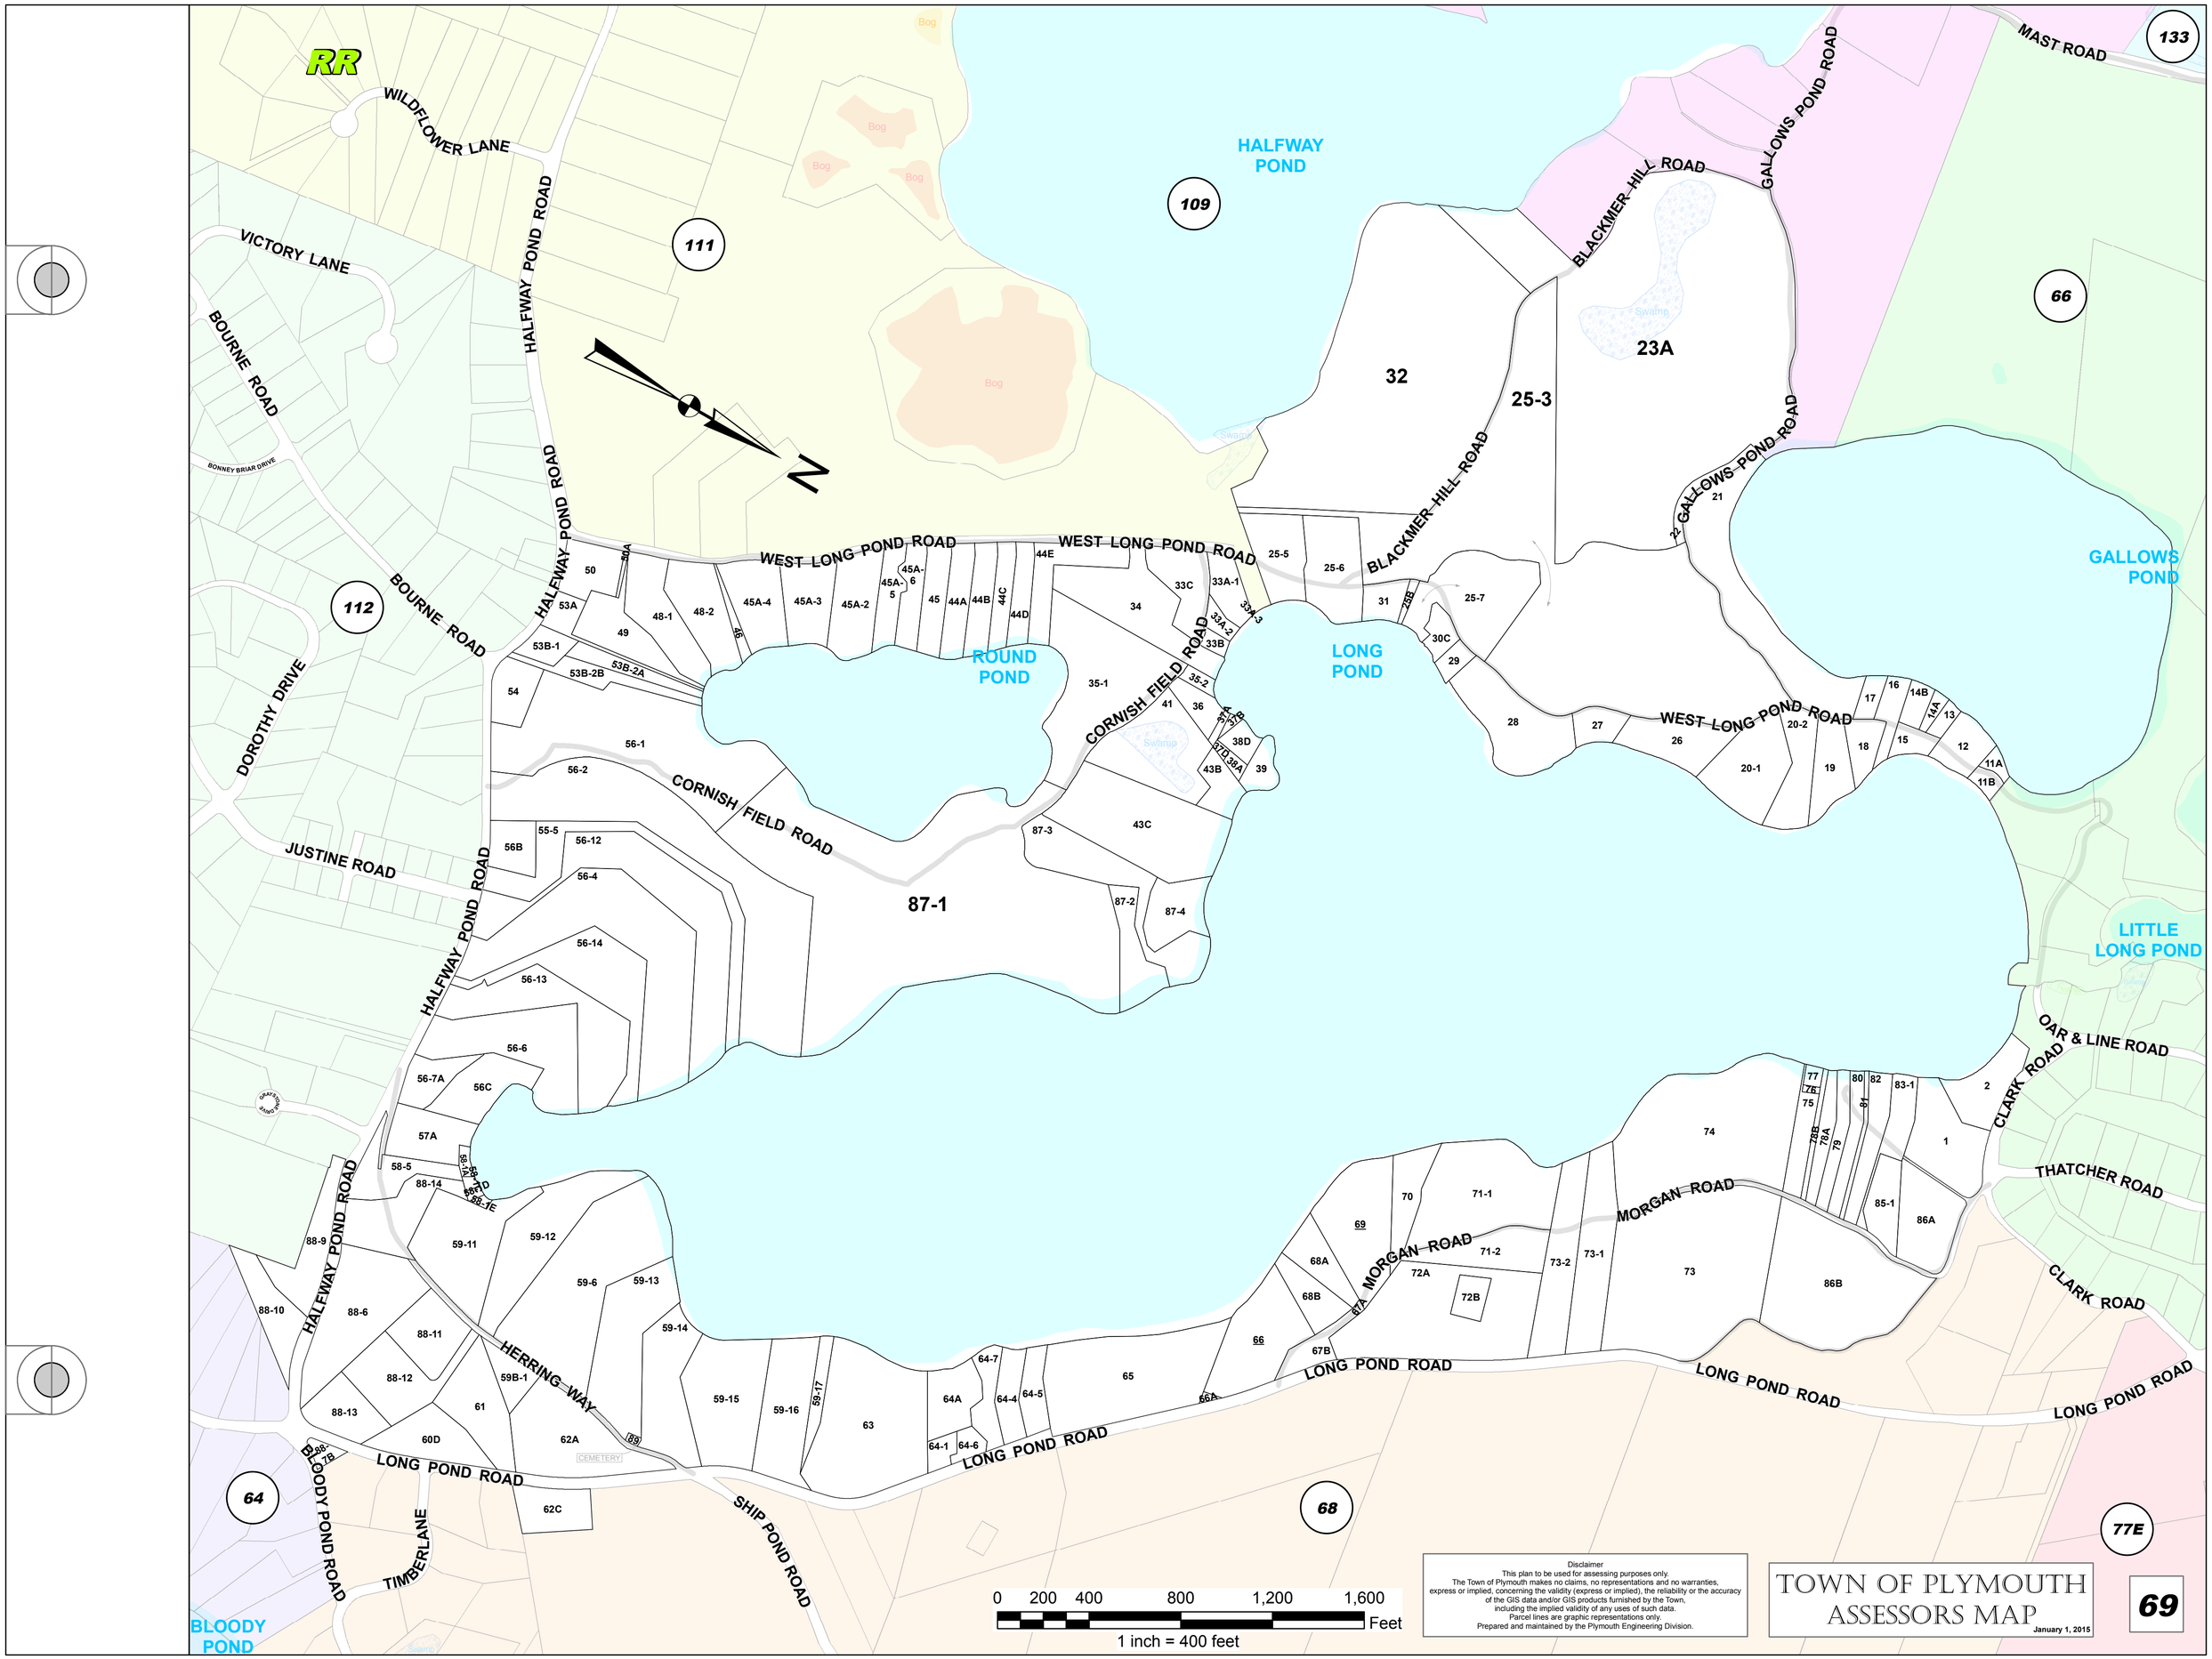
RR
WILDFLOWER LANE
VICTORY LANE
BOURNE ROAD
BONNEY BRIAR DRIVE
HALFWAY POND ROAD
HALFWAY POND
109
111
112
MAST ROAD
133
66
GALLOWS POND ROAD
BLACKMER HILL ROAD
32
25-3
23A
GALLOWS POND
WEST LONG POND ROAD
ROUND POND
LONG POND
CORNISH FIELD ROAD
87-1
DOROTHY DRIVE
JUSTINE ROAD
LITTLE LONG POND
OAR & LINE ROAD
CLARK ROAD
THATCHER ROAD
MORGAN ROAD
HERRING WAY
LONG POND ROAD
BLOODY POND ROAD
TIMBERLANE
SHIP POND ROAD
64
68
77E
BLOODY POND
0 200 400 800 1,200 1,600
Feet
1 inch = 400 feet
Disclaimer
This plan to be used for assessing purposes only.
The Town of Plymouth makes no claims, no representations and no warranties, express or implied, concerning the validity (express or implied), the reliability or the accuracy of the GIS data and/or GIS products furnished by the Town, including the implied validity of any uses of such data.
Parcel lines are graphic representations only.
Prepared and maintained by the Plymouth Engineering Division.
TOWN OF PLYMOUTH
ASSESSORS MAP
January 1, 2015
69