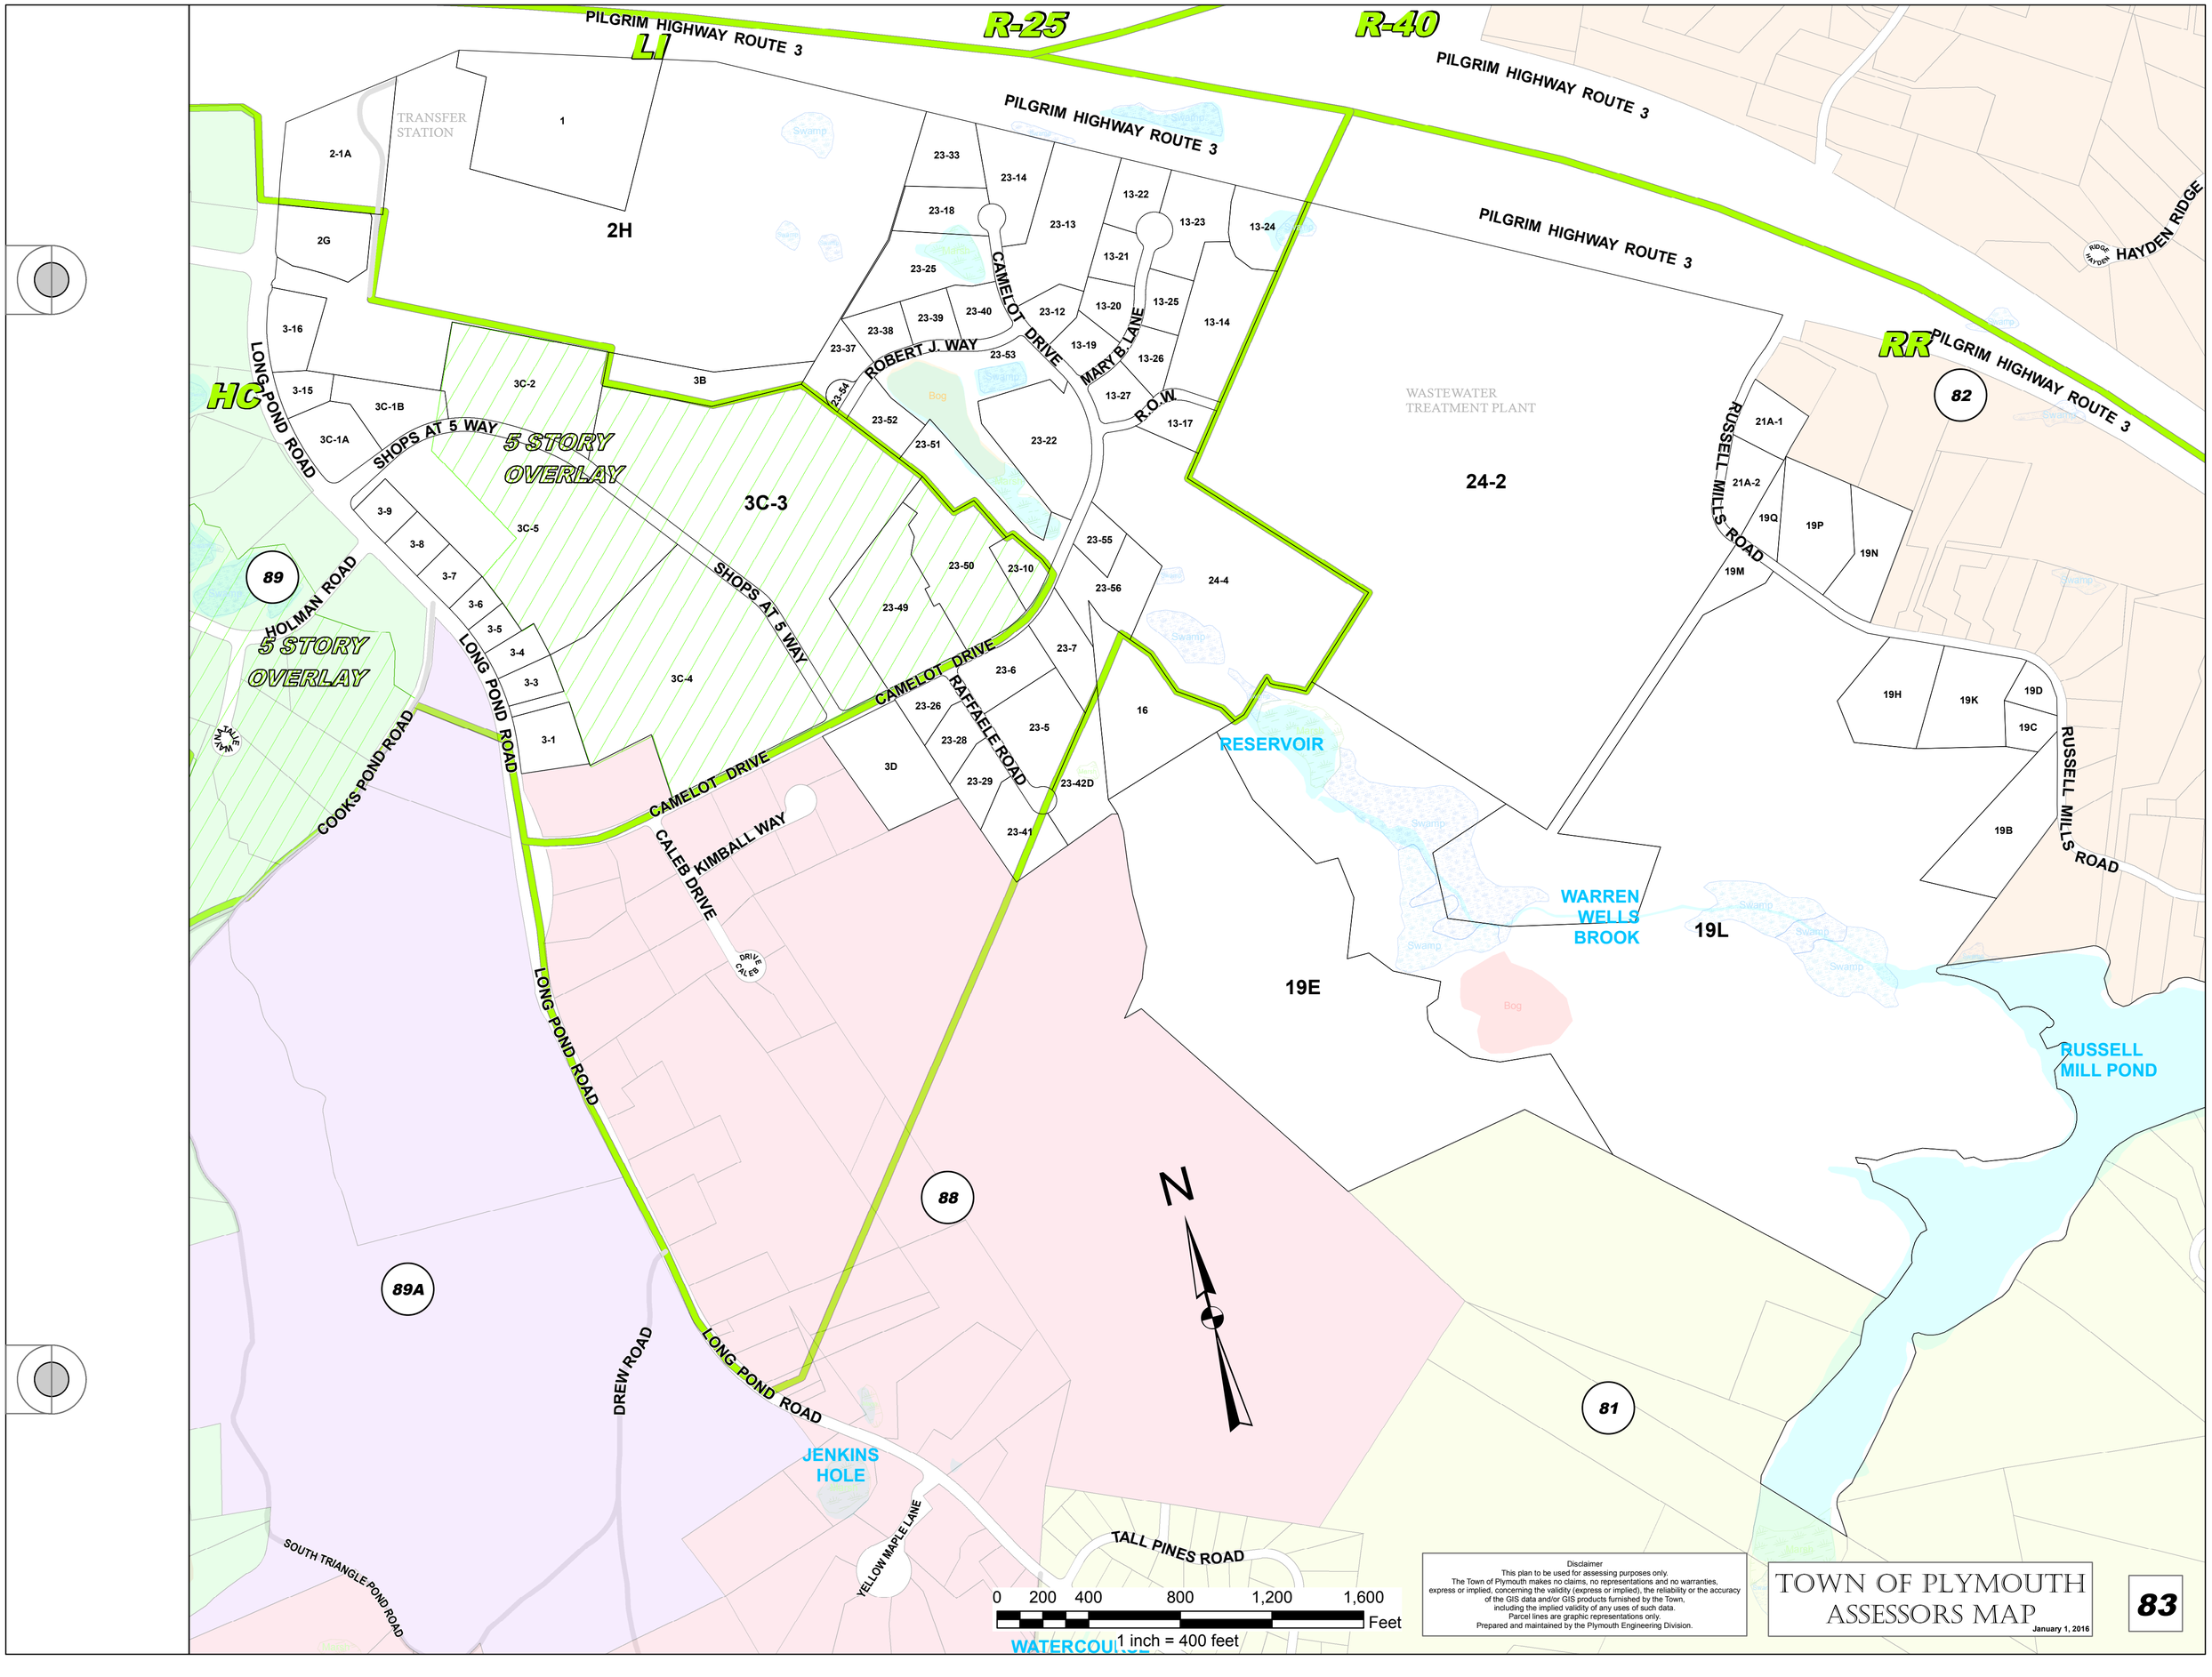
PILGRIM HIGHWAY ROUTE 3
LI
R-25
R-40
RR
HC
TRANSFER STATION
2H
2-1A
2G
1
3-16
3-15
3C-1B
3C-1A
3C-2
3B
3C-3
3C-4
3C-5
3-9
3-8
3-7
3-6
3-5
3-4
3-3
3-1
3D
LONG POND ROAD
SHOPS AT 5 WAY
5 STORY OVERLAY
HOLMAN ROAD
COOKS POND ROAD
CAMELOT DRIVE
CALEB KIMBALL WAY
CALEB DRIVE
ROBERT J. WAY
MARY B. LANE
R.O.W.
RAFFAELLE ROAD
23-33
23-14
23-18
23-13
23-25
23-40
23-39
23-38
23-37
23-12
23-53
23-54
23-52
23-51
23-22
23-50
23-49
23-10
23-55
23-56
23-7
23-6
23-26
23-28
23-5
23-29
23-42D
23-41
13-22
13-23
13-24
13-21
13-20
13-25
13-14
13-19
13-26
13-27
13-17
16
24-4
24-2
WASTEWATER TREATMENT PLANT
RESERVOIR
WARREN WELLS BROOK
19E
19L
RUSSELL MILLS ROAD
21A-1
21A-2
19Q
19P
19N
19M
19H
19K
19D
19C
19B
HAYDEN RIDGE
82
89
88
89A
81
DREW ROAD
JENKINS HOLE
YELLOW MAPLE LANE
TALL PINES ROAD
SOUTH TRIANGLE POND ROAD
WATERCOURSE
RUSSELL MILL POND
Swamp
Bog
Marsh
N
0 200 400 800 1,200 1,600 Feet
1 inch = 400 feet
Disclaimer
This plan to be used for assessing purposes only.
The Town of Plymouth makes no claims, no representations and no warranties, express or implied, concerning the validity (express or implied), the reliability or the accuracy of the GIS data and/or GIS products furnished by the Town, including the implied validity of any uses of such data.
Parcel lines are graphic representations only.
Prepared and maintained by the Plymouth Engineering Division.
TOWN OF PLYMOUTH
ASSESSORS MAP
January 1, 2016
83