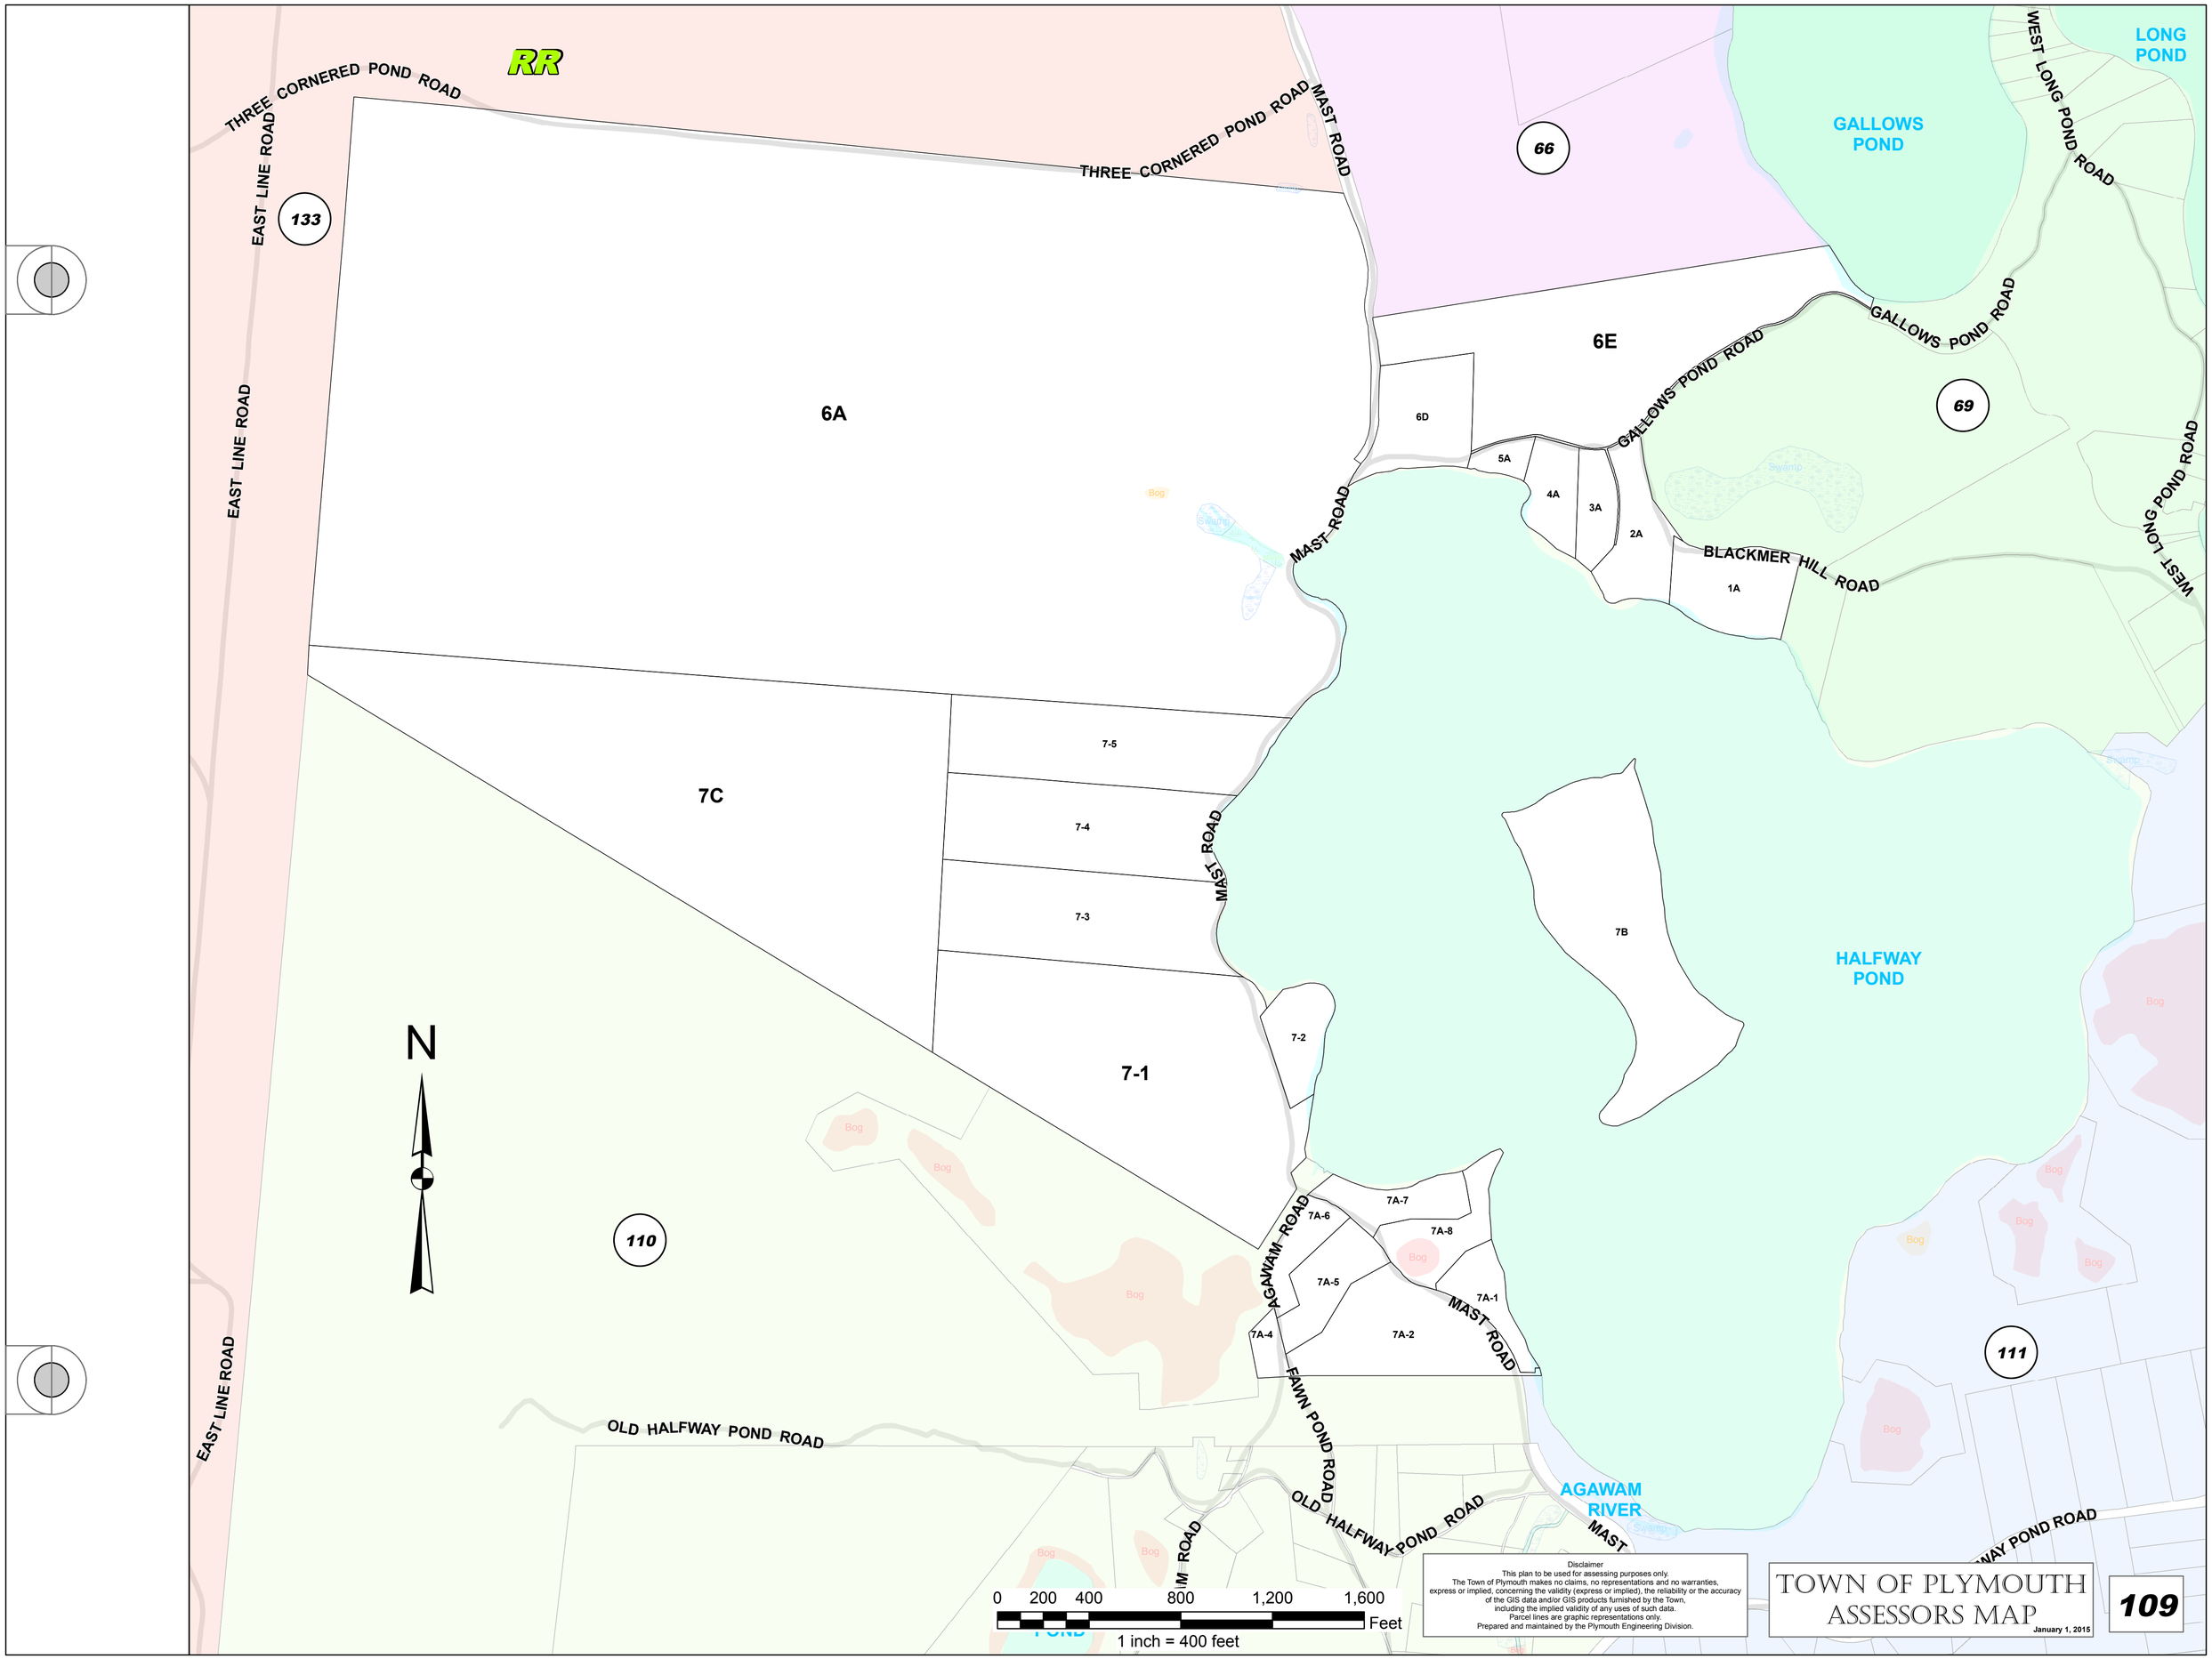
RR
THREE CORNERED POND ROAD
EAST LINE ROAD
133
66
GALLOWS POND
LONG POND
WEST LONG POND ROAD
6A
6E
6D
5A
4A
3A
2A
1A
GALLOWS POND ROAD
69
MAST ROAD
BLACKMER HILL ROAD
7C
7-5
7-4
7-3
7-1
7-2
7B
HALFWAY POND
N
110
111
7A-7
7A-6
7A-8
7A-5
7A-1
7A-4
7A-2
AGAWAM ROAD
FAWN POND ROAD
OLD HALFWAY POND ROAD
AGAWAM RIVER
Bog
Swamp
0 200 400 800 1,200 1,600
Feet
1 inch = 400 feet
Disclaimer
This plan to be used for assessing purposes only.
The Town of Plymouth makes no claims, no representations and no warranties, express or implied, concerning the validity (express or implied), the reliability or the accuracy of the GIS data and/or GIS products furnished by the Town, including the implied validity of any uses of such data.
Parcel lines are graphic representations only.
Prepared and maintained by the Plymouth Engineering Division.
TOWN OF PLYMOUTH
ASSESSORS MAP
January 1, 2015
109