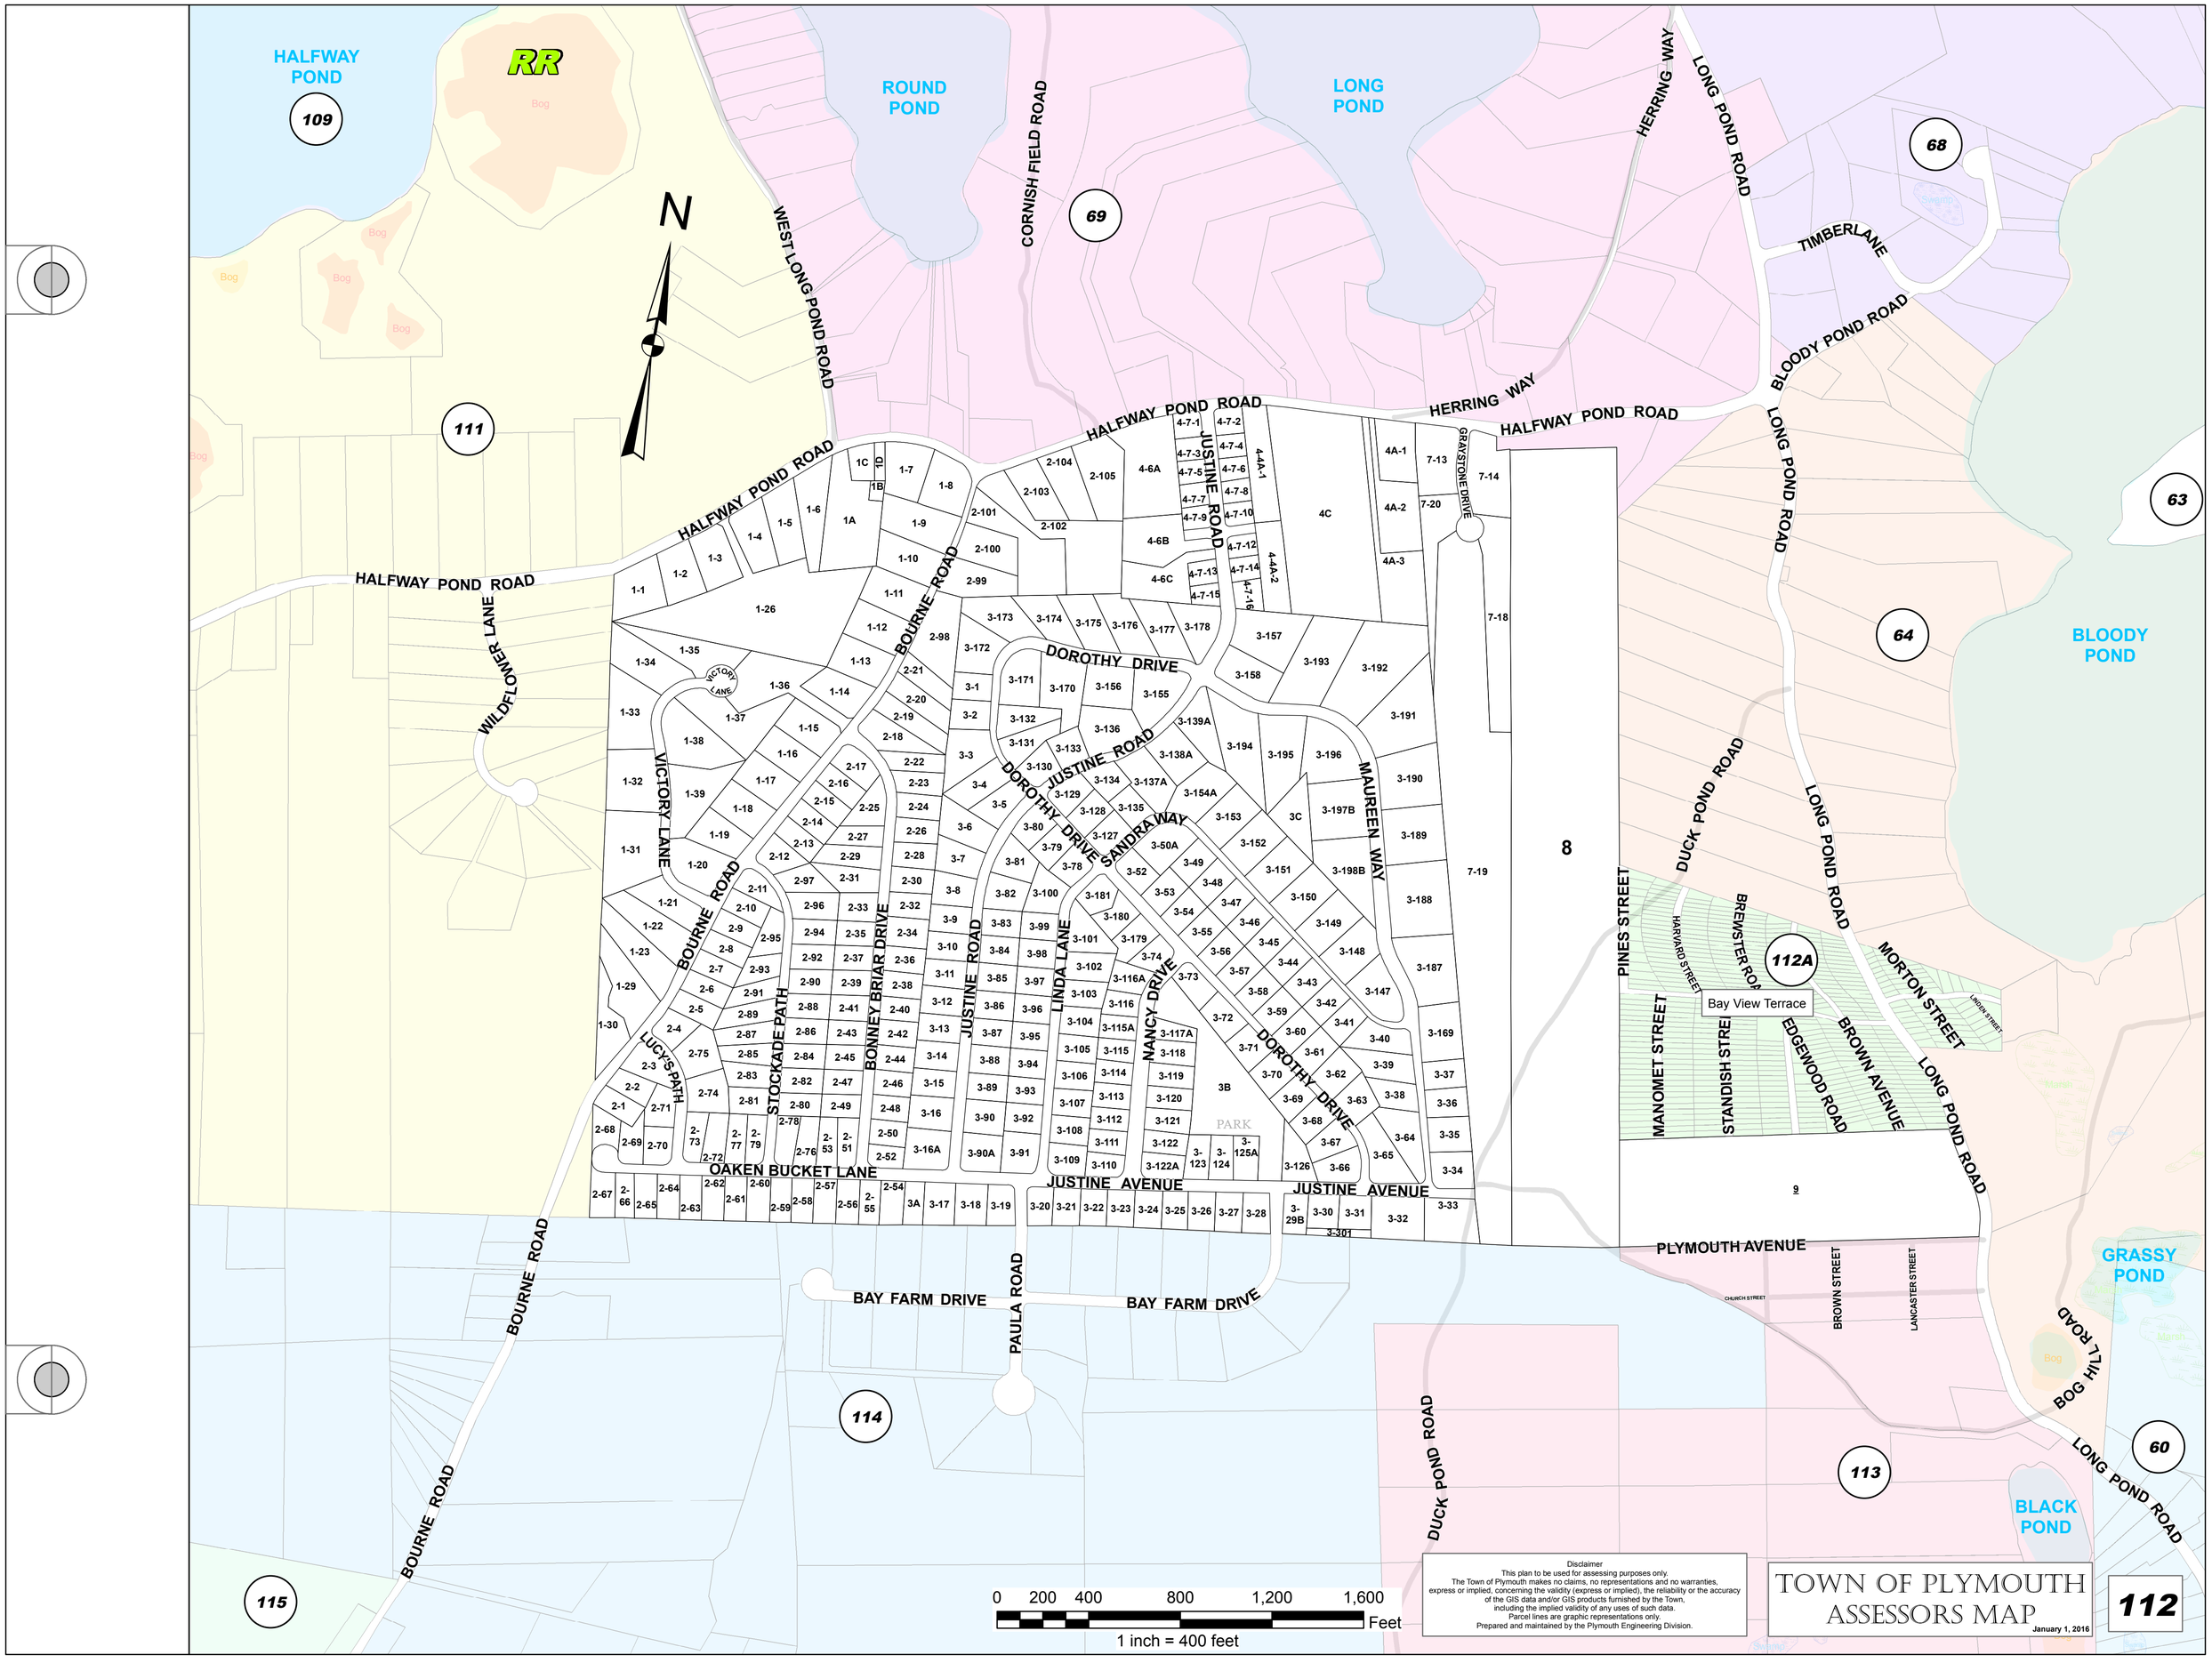
HALFWAY POND
ROUND POND
LONG POND
BLOODY POND
GRASSY POND
BLACK POND
RR
N
WEST LONG POND ROAD
CORNISH FIELD ROAD
HERRING WAY
LONG POND ROAD
TIMBERLANE
BLOODY POND ROAD
HALFWAY POND ROAD
WILDFLOWER LANE
BOURNE ROAD
DOROTHY DRIVE
JUSTINE ROAD
MAUREEN WAY
SANDRA WAY
VICTORY LANE
LUCY'S PATH
STOCKADE PATH
BONNEY BRIAR DRIVE
LINDA LANE
NANCY DRIVE
OAKEN BUCKET LANE
JUSTINE AVENUE
GRAYSTONE DRIVE
PARK
BAY FARM DRIVE
PAULA ROAD
DUCK POND ROAD
PINES STREET
HARVARD STREET
BREWSTER ROAD
MANOMET STREET
STANDISH STREET
EDGEWOOD ROAD
BROWN AVENUE
MORTON STREET
LINDEN STREET
Bay View Terrace
PLYMOUTH AVENUE
CHURCH STREET
BROWN STREET
LANCASTER STREET
BOG HILL ROAD
109
111
112A
114
115
113
60
63
64
68
69
8
9
0 200 400 800 1,200 1,600 Feet
1 inch = 400 feet
Disclaimer
This plan to be used for assessing purposes only.
The Town of Plymouth makes no claims, no representations and no warranties, express or implied, concerning the validity (express or implied), the reliability or the accuracy of the GIS data and/or GIS products furnished by the Town, including the implied validity of any uses of such data.
Parcel lines are graphic representations only.
Prepared and maintained by the Plymouth Engineering Division.
TOWN OF PLYMOUTH
ASSESSORS MAP
January 1, 2016
112