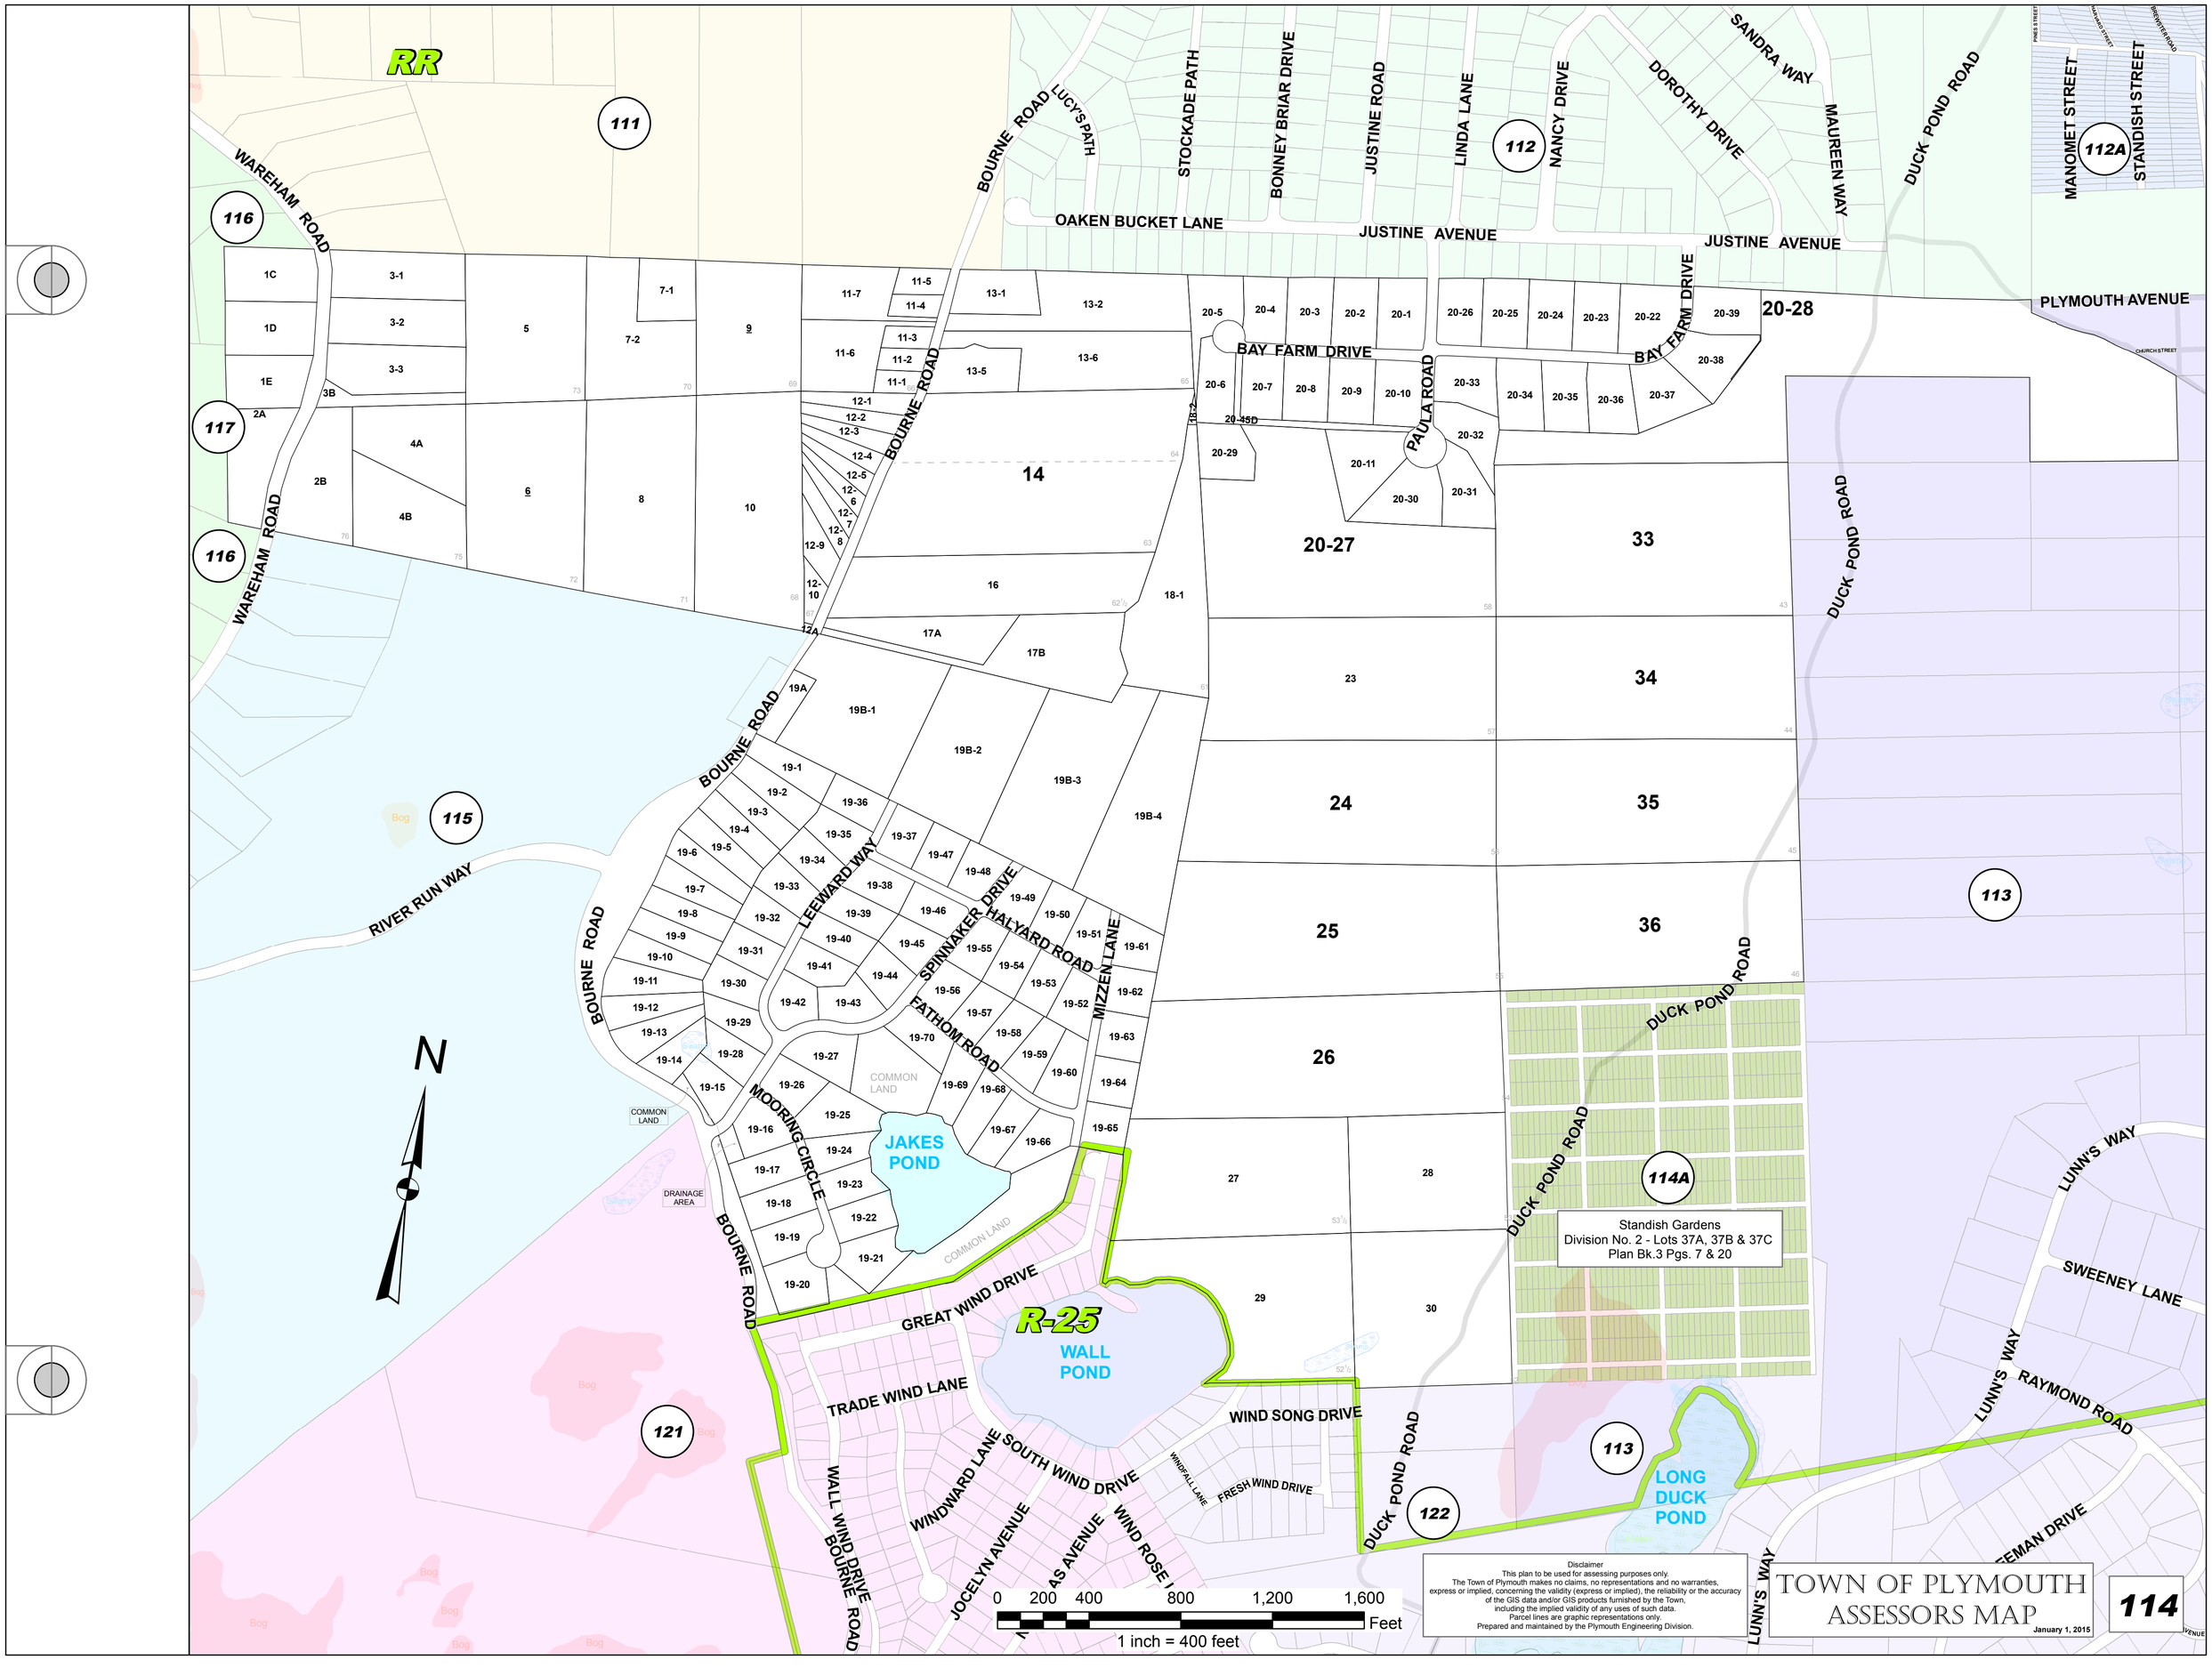
RR
111
112
112A
113
114A
115
116
117
121
122
R-25
WAREHAM ROAD
BOURNE ROAD
LUCY'S PATH
STOCKADE PATH
BONNEY BRIAR DRIVE
JUSTINE ROAD
LINDA LANE
NANCY DRIVE
DOROTHY DRIVE
SANDRA WAY
MAUREEN WAY
DUCK POND ROAD
MANOMET STREET
STANDISH STREET
OAKEN BUCKET LANE
JUSTINE AVENUE
PLYMOUTH AVENUE
BAY FARM DRIVE
PAULA ROAD
RIVER RUN WAY
LEEWARD WAY
SPINNAKER DRIVE
HALYARD ROAD
MIZZEN LANE
FATHOM ROAD
MOORING CIRCLE
COMMON LAND
DRAINAGE AREA
JAKES POND
WALL POND
LONG DUCK POND
GREAT WIND DRIVE
TRADE WIND LANE
WIND SONG DRIVE
SOUTH WIND DRIVE
WINDWARD LANE
WINDFALL LANE
FRESH WIND DRIVE
JOCELYN AVENUE
WALL WIND DRIVE
LUNN'S WAY
SWEENEY LANE
RAYMOND ROAD
Standish Gardens
Division No. 2 - Lots 37A, 37B & 37C
Plan Bk.3 Pgs. 7 & 20
N
0 200 400 800 1,200 1,600
Feet
1 inch = 400 feet
Disclaimer
This plan to be used for assessing purposes only.
The Town of Plymouth makes no claims, no representations and no warranties, express or implied, concerning the validity (express or implied), the reliability or the accuracy of the GIS data and/or GIS products furnished by the Town, including the implied validity of any uses of such data.
Parcel lines are graphic representations only.
Prepared and maintained by the Plymouth Engineering Division.
TOWN OF PLYMOUTH
ASSESSORS MAP
January 1, 2015
114