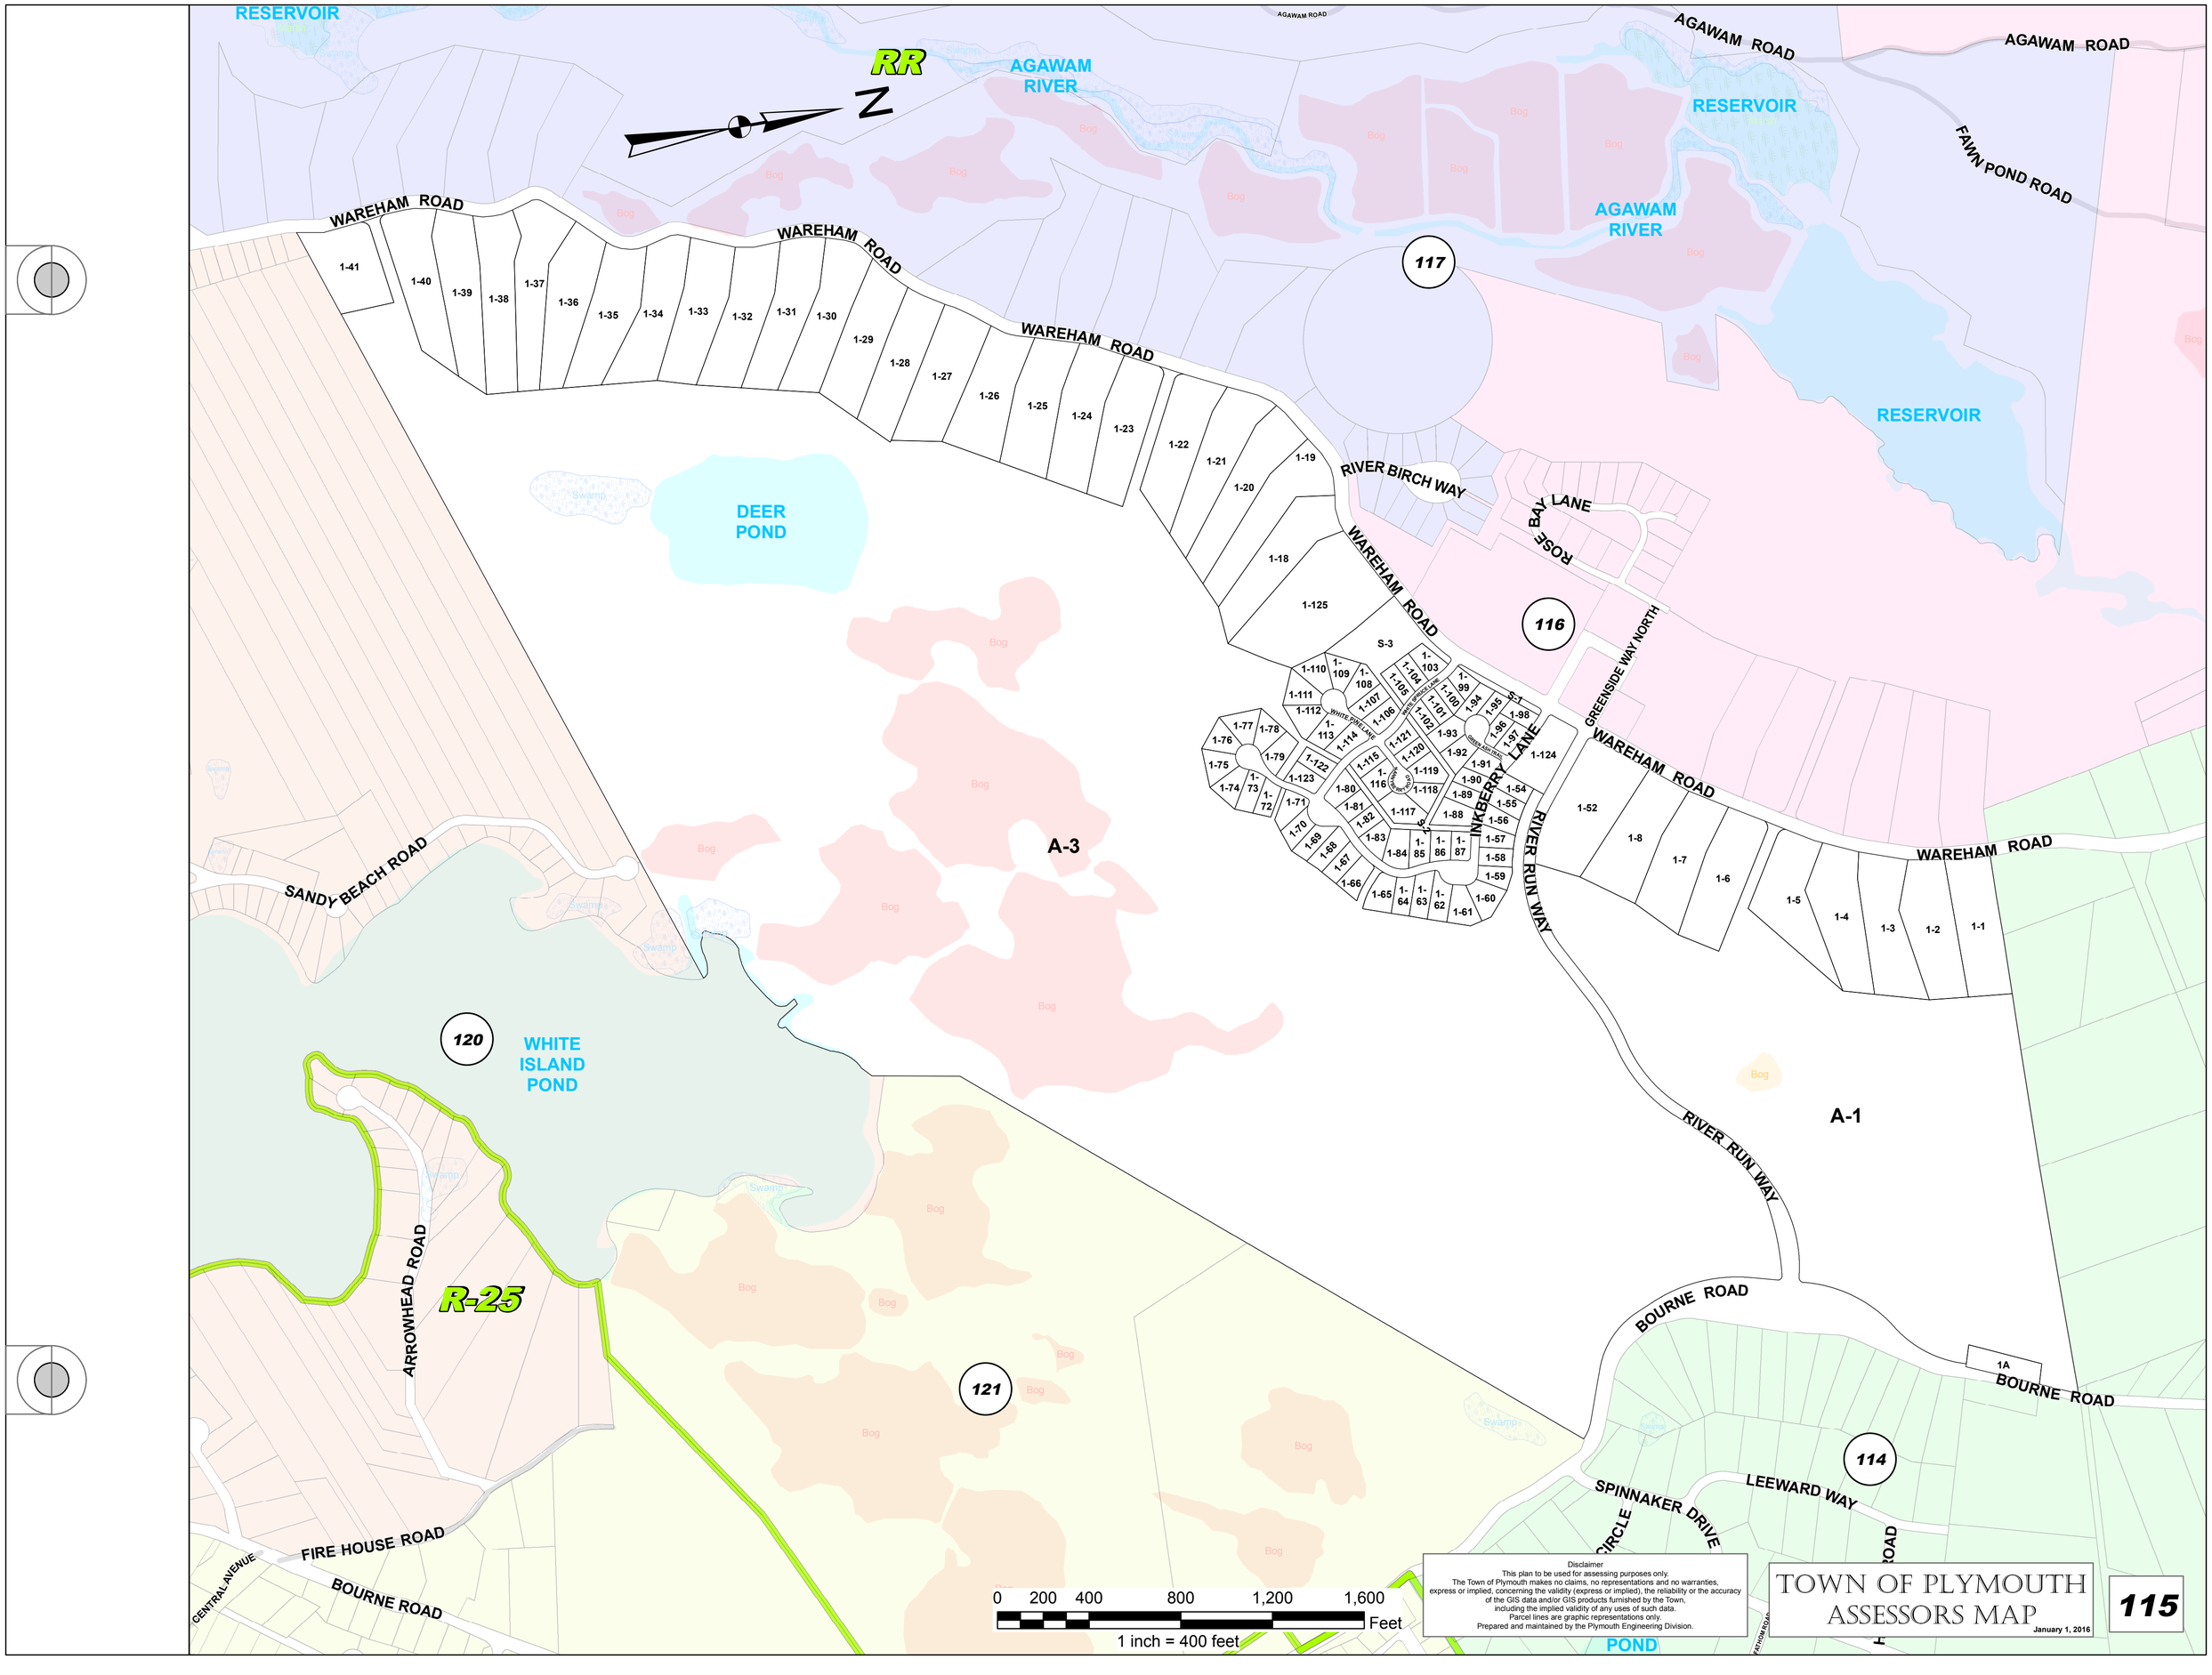
RESERVOIR
AGAWAM RIVER
RR
N
AGAWAM ROAD
RESERVOIR
FAWN POND ROAD
WAREHAM ROAD
117
RESERVOIR
DEER POND
RIVER BIRCH WAY
ROSE BAY LANE
116
GREENSIDE WAY NORTH
INKBERRY LANE
RIVER RUN WAY
A-3
SANDY BEACH ROAD
120
WHITE ISLAND POND
A-1
ARROWHEAD ROAD
R-25
BOURNE ROAD
121
114
SPINNAKER DRIVE
LEEWARD WAY
FIRE HOUSE ROAD
CENTRAL AVENUE
0 200 400 800 1,200 1,600 Feet
1 inch = 400 feet
Disclaimer
This plan to be used for assessing purposes only.
The Town of Plymouth makes no claims, no representations and no warranties, express or implied, concerning the validity (express or implied), the reliability or the accuracy of the GIS data and/or GIS products furnished by the Town, including the implied validity of any uses of such data.
Parcel lines are graphic representations only.
Prepared and maintained by the Plymouth Engineering Division.
TOWN OF PLYMOUTH
ASSESSORS MAP
January 1, 2016
115