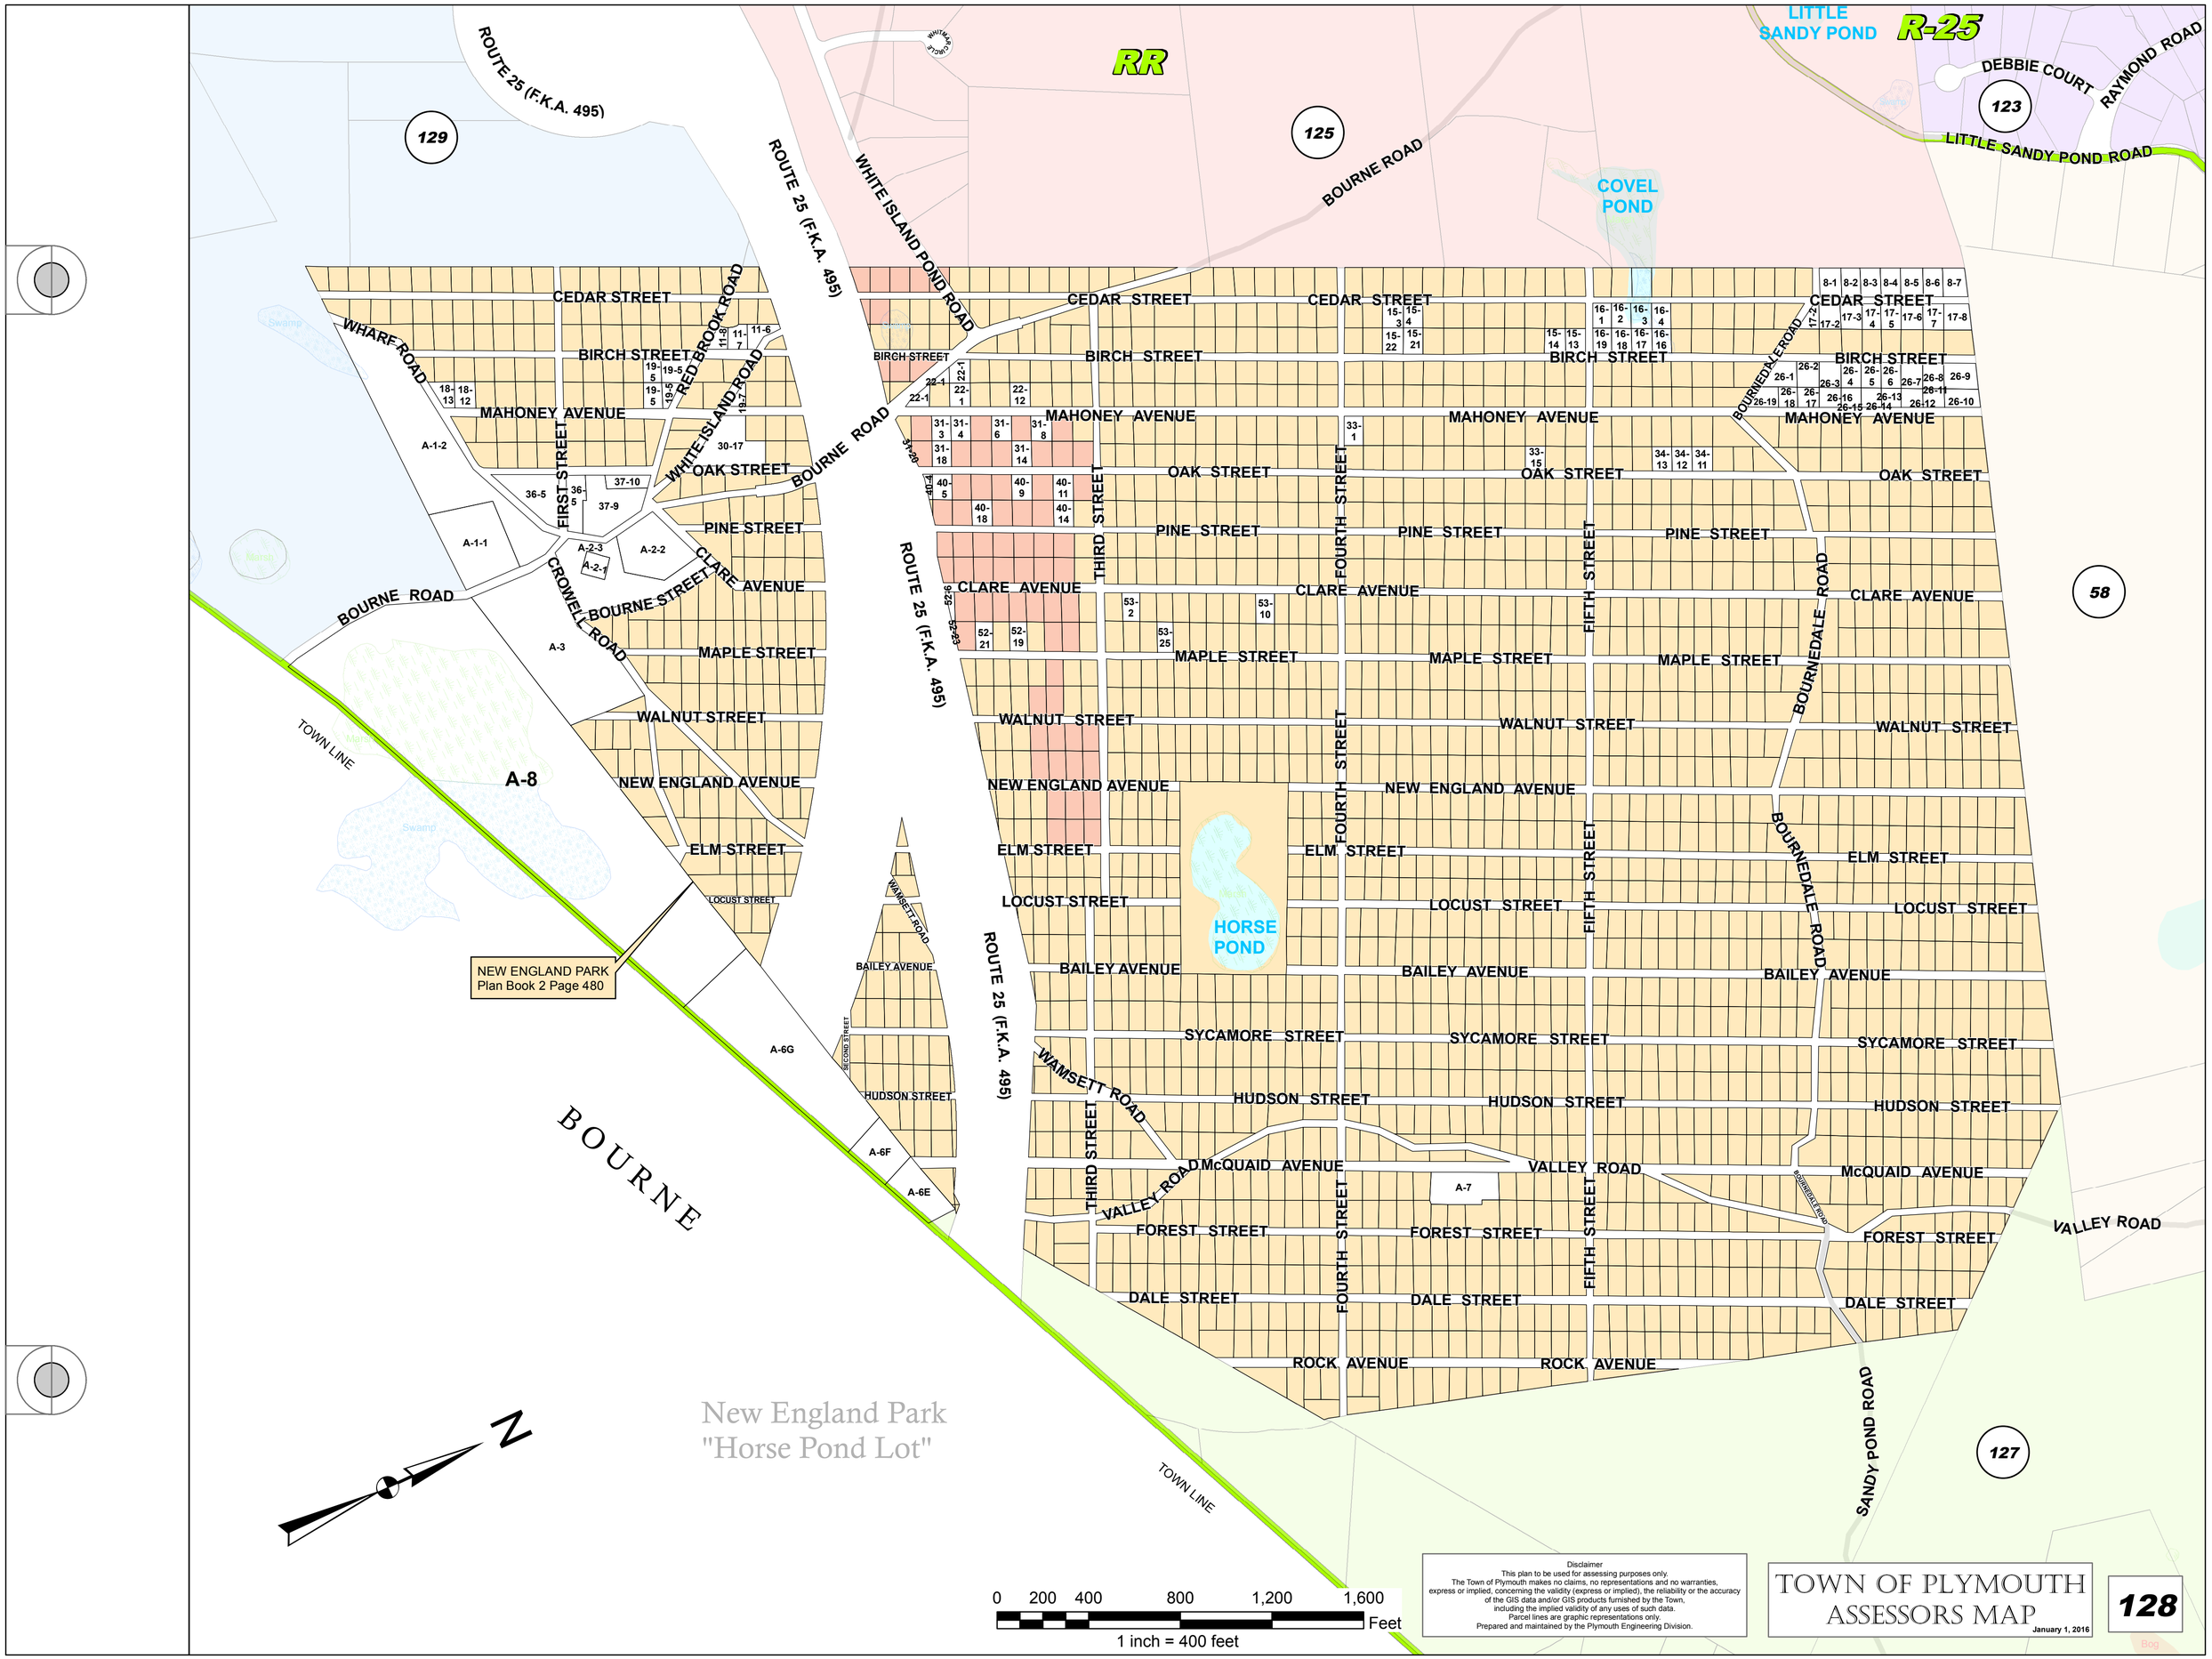
RR
R-25
LITTLE SANDY POND
COVEL POND
HORSE POND
ROUTE 25 (F.K.A. 495)
BOURNE ROAD
WHITE ISLAND POND ROAD
LITTLE SANDY POND ROAD
DEBBIE COURT
RAYMOND ROAD
RED BROOK ROAD
WHITE ISLAND ROAD
WHARF ROAD
CROWELL ROAD
BOURNE STREET
CLARE AVENUE
BOURNEDALE ROAD
WAMSETT ROAD
VALLEY ROAD
SANDY POND ROAD
TOWN LINE
BOURNE
NEW ENGLAND PARK
Plan Book 2 Page 480
New England Park
"Horse Pond Lot"
CEDAR STREET
BIRCH STREET
MAHONEY AVENUE
OAK STREET
PINE STREET
MAPLE STREET
WALNUT STREET
NEW ENGLAND AVENUE
ELM STREET
LOCUST STREET
BAILEY AVENUE
SYCAMORE STREET
HUDSON STREET
McQUAID AVENUE
FOREST STREET
DALE STREET
ROCK AVENUE
FIRST STREET
SECOND STREET
THIRD STREET
FOURTH STREET
FIFTH STREET
129
125
123
58
127
128
A-1-1
A-1-2
A-2-1
A-2-2
A-2-3
A-3
A-6E
A-6F
A-6G
A-7
A-8
N
0 200 400 800 1,200 1,600 Feet
1 inch = 400 feet
Disclaimer
This plan to be used for assessing purposes only.
The Town of Plymouth makes no claims, no representations and no warranties, express or implied, concerning the validity (express or implied), the reliability or the accuracy of the GIS data and/or GIS products furnished by the Town, including the implied validity of any uses of such data.
Parcel lines are graphic representations only.
Prepared and maintained by the Plymouth Engineering Division.
TOWN OF PLYMOUTH
ASSESSORS MAP
January 1, 2016