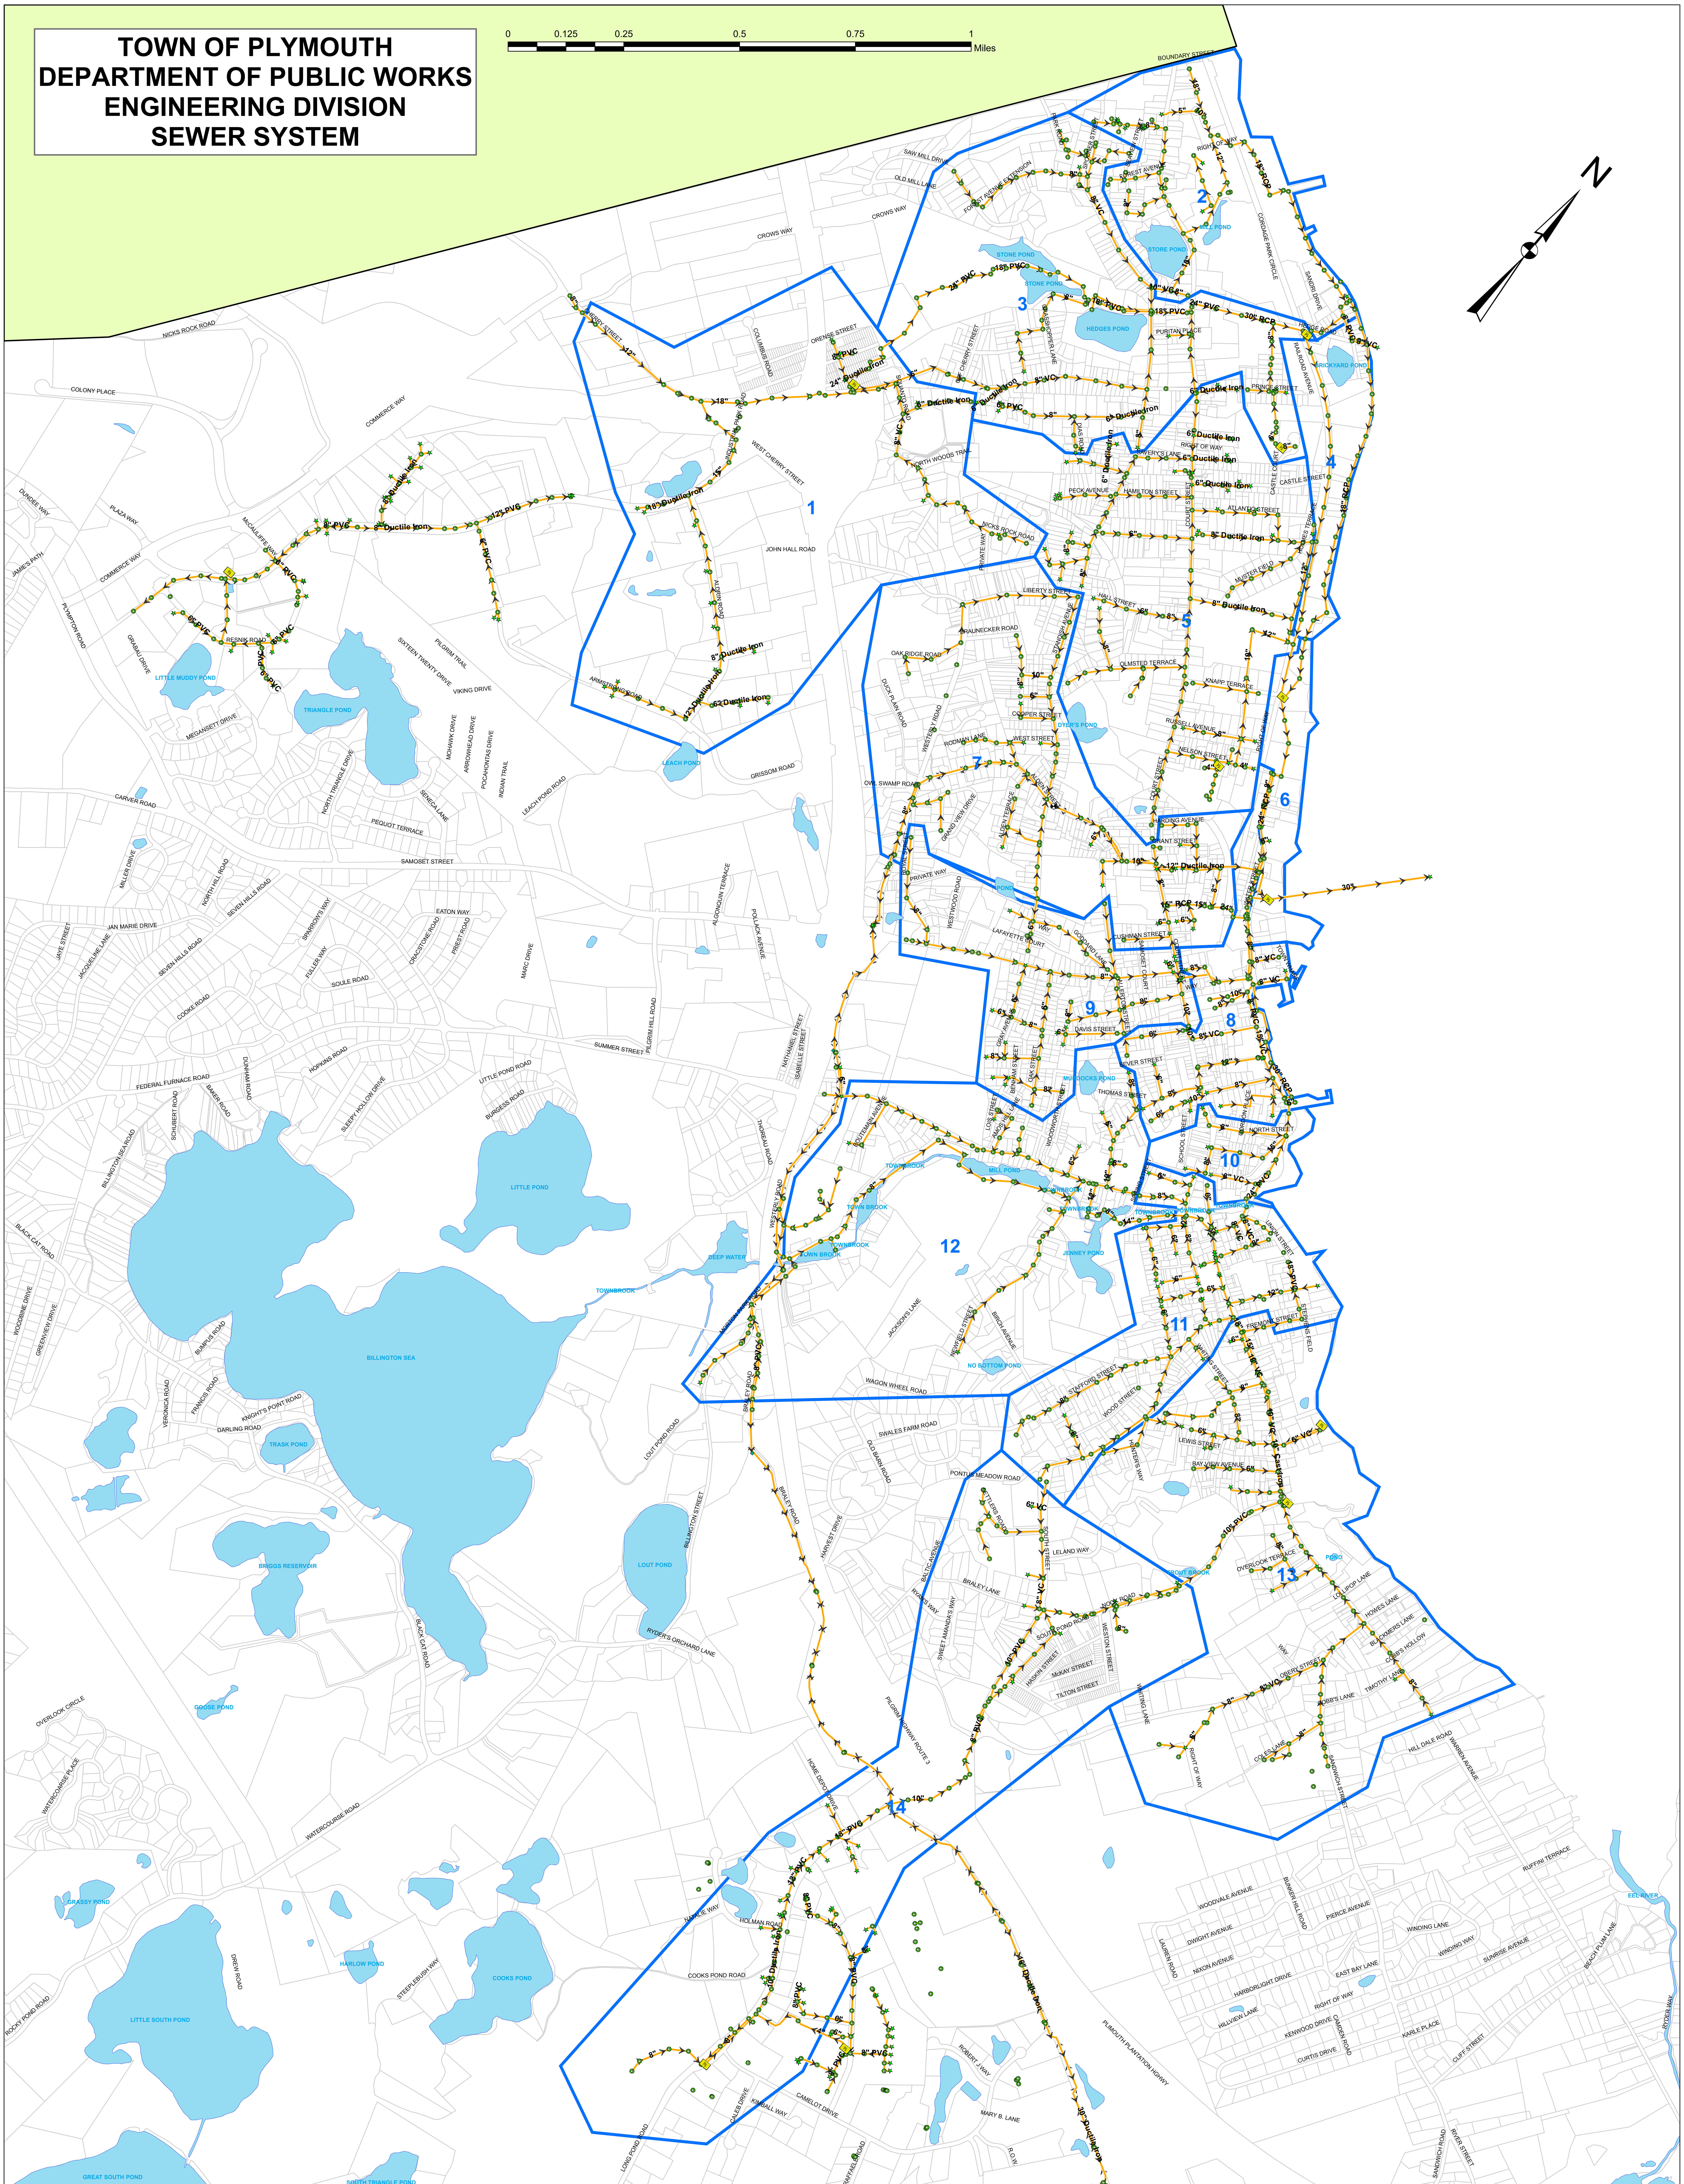
TOWN OF PLYMOUTH
DEPARTMENT OF PUBLIC WORKS
ENGINEERING DIVISION
SEWER SYSTEM
0 0.125 0.25 0.5 0.75 1
Miles
N
1
2
3
4
5
6
7
8
9
10
11
12
13
14
BOUNDARY STREET
NICKS ROCK ROAD
COLONY PLACE
COMMERCE WAY
CHERRY STREET
WEST CHERRY STREET
JOHN HALL ROAD
SAMOSET STREET
SUMMER STREET
CARVER ROAD
FEDERAL FURNACE ROAD
BRALEY ROAD
COURT STREET
SANDWICH STREET
WATER STREET
NORTH STREET
UNION STREET
PILGRIM HIGHWAY ROUTE 3
PLIMOUTH PLANTATION HGHWY
WATERCOURSE ROAD
LONG POND ROAD
STONE POND
HEDGES POND
STORE POND
MILL POND
BRICKYARD POND
DYER'S POND
LITTLE MUDDY POND
TRIANGLE POND
LEACH POND
MUDDOCKS POND
JENNEY POND
NO BOTTOM POND
LITTLE POND
DEEP WATER
TOWNBROOK
TOWN BROOK
BILLINGTON SEA
TRASK POND
BRIGGS RESERVOIR
LOUT POND
GOOSE POND
GRASSY POND
HARLOW POND
COOKS POND
LITTLE SOUTH POND
GREAT SOUTH POND
SOUTH TRIANGLE POND
TROUT BROOK
EEL RIVER
EEL RIVER POND