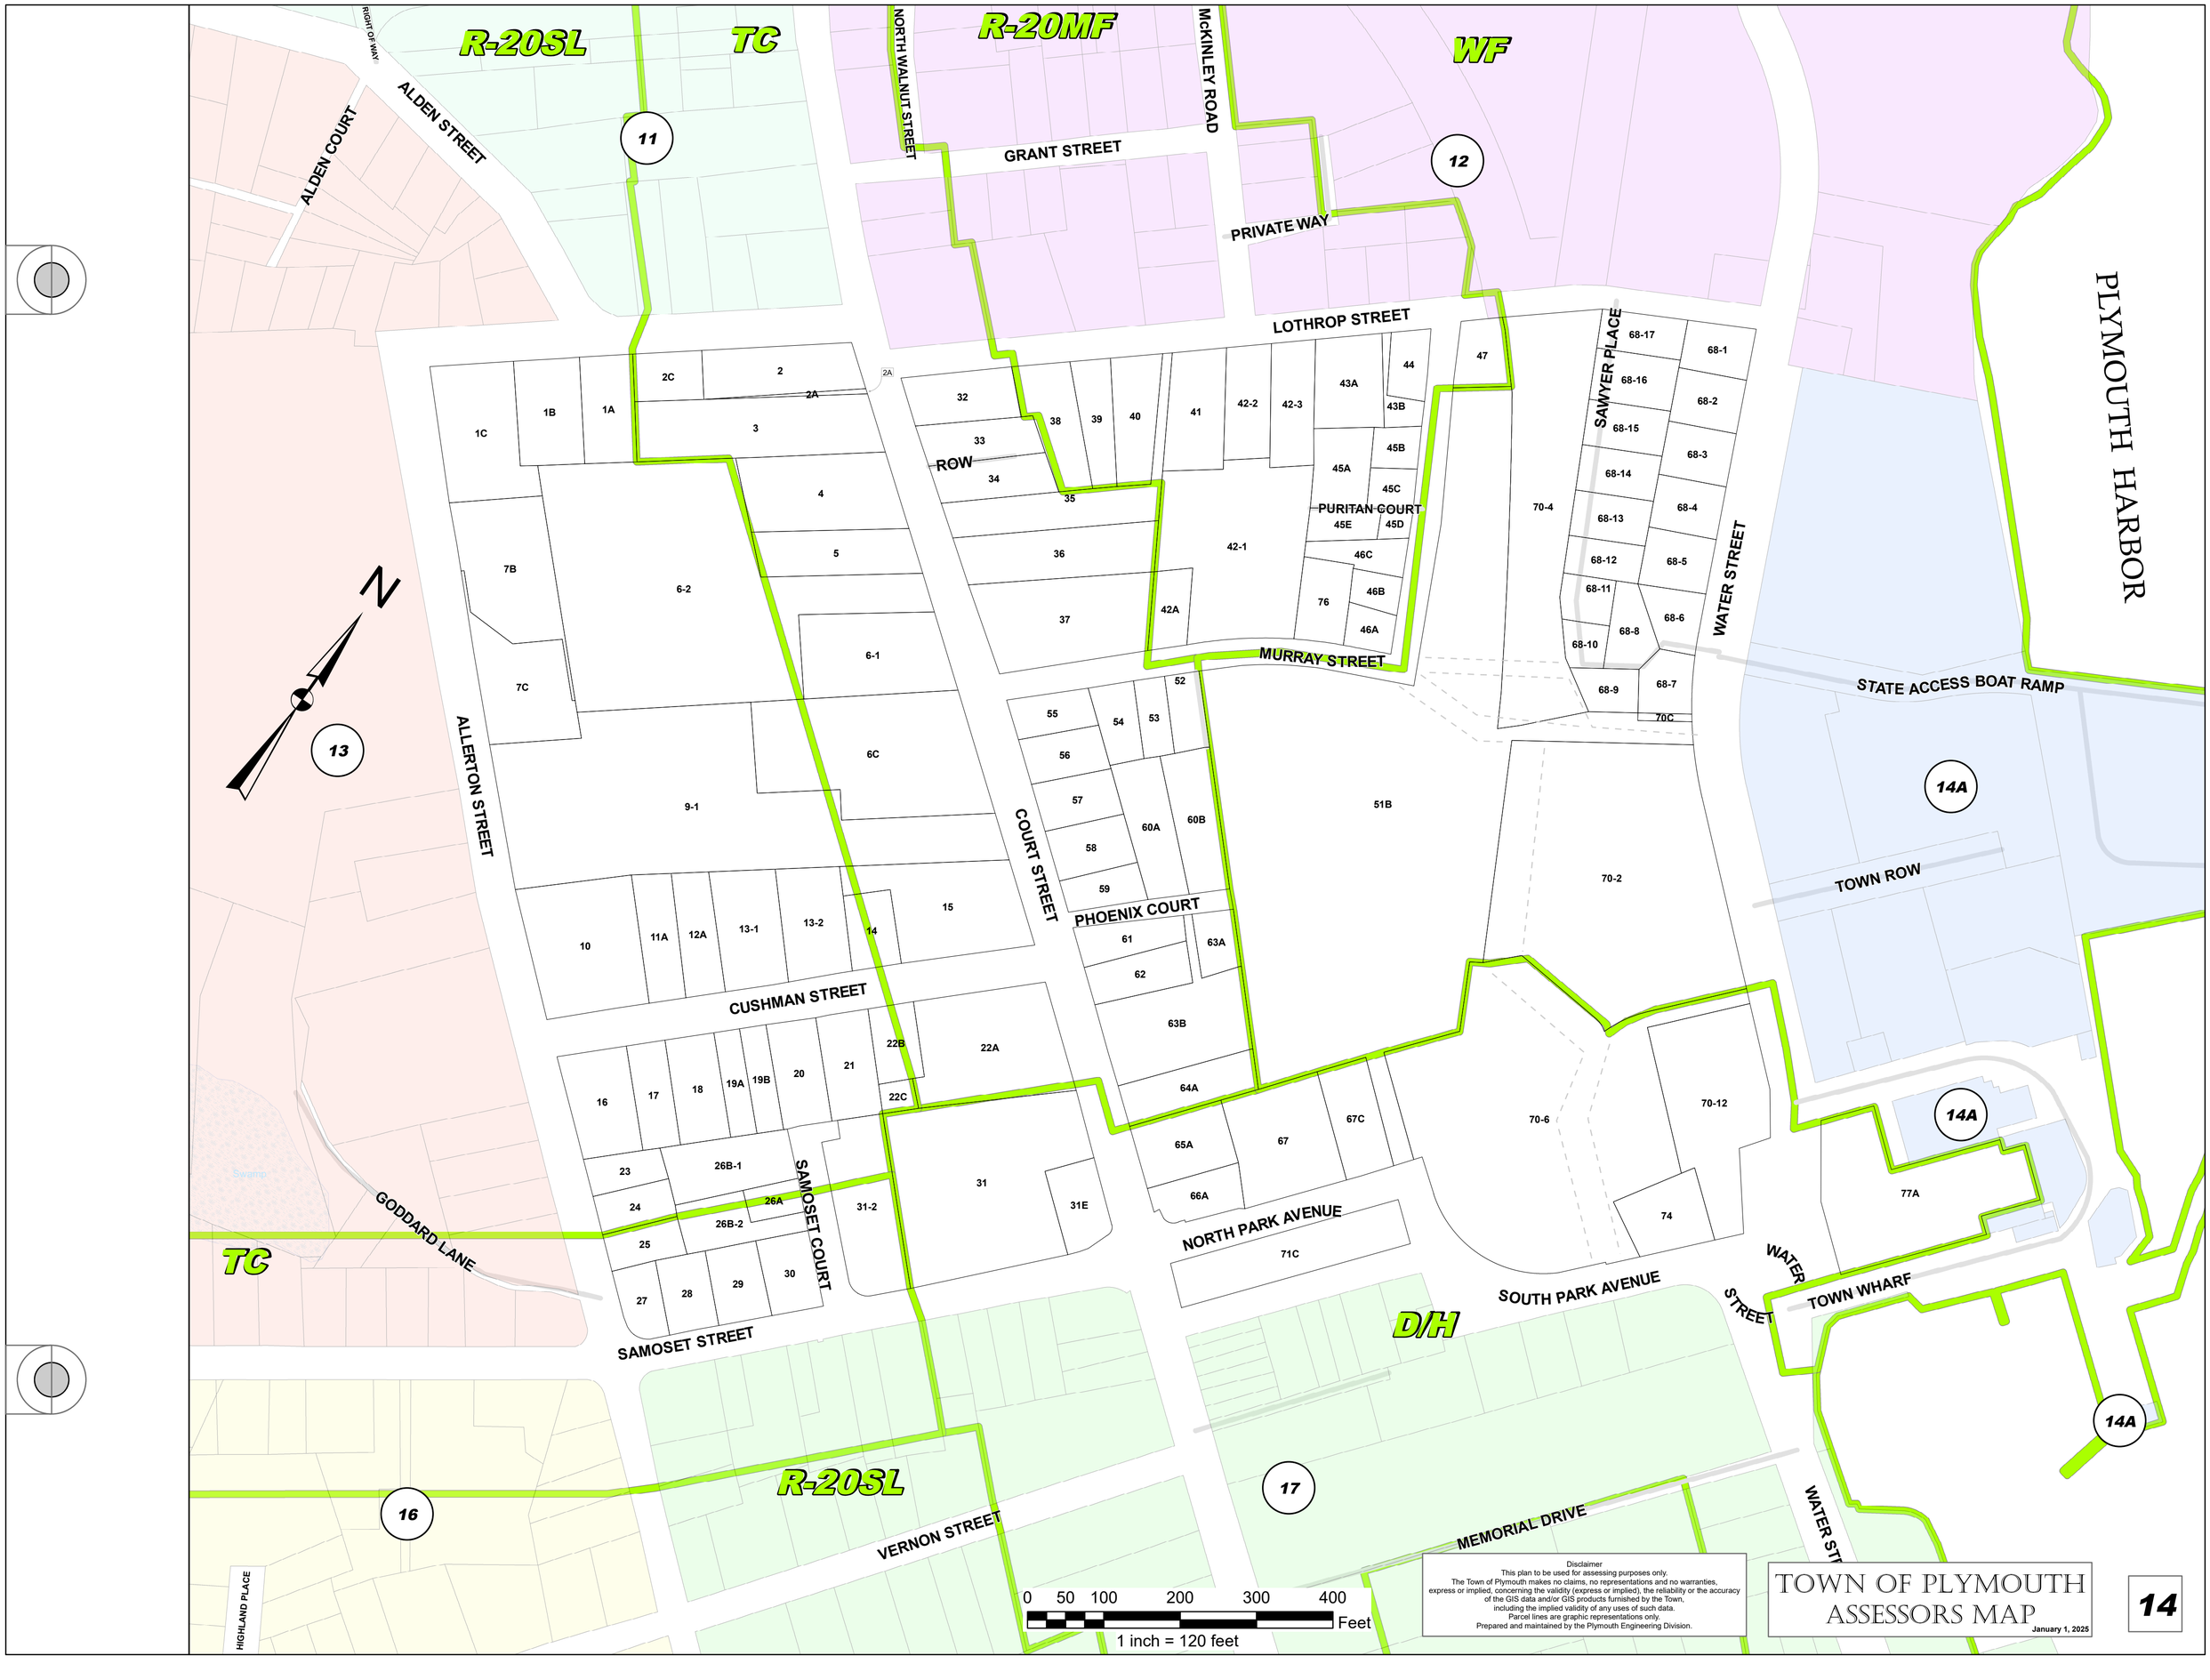
R-20SL
TC
R-20MF
WF
D/H
ALDEN COURT
ALDEN STREET
RIGHT OF WAY
NORTH WALNUT STREET
McKINLEY ROAD
GRANT STREET
PRIVATE WAY
LOTHROP STREET
SAWYER PLACE
PURITAN COURT
ROW
MURRAY STREET
WATER STREET
STATE ACCESS BOAT RAMP
PLYMOUTH HARBOR
TOWN ROW
TOWN WHARF
ALLERTON STREET
COURT STREET
PHOENIX COURT
CUSHMAN STREET
SAMOSET COURT
SAMOSET STREET
GODDARD LANE
NORTH PARK AVENUE
SOUTH PARK AVENUE
VERNON STREET
MEMORIAL DRIVE
HIGHLAND PLACE
Swamp
N
11
12
13
14A
16
17
1C
1B
1A
2C
2
2A
3
4
5
6-2
6-1
6C
7B
7C
9-1
10
11A
12A
13-1
13-2
14
15
16
17
18
19A
19B
20
21
22A
22B
22C
23
24
25
26A
26B-1
26B-2
27
28
29
30
31
31-2
31E
32
33
34
35
36
37
38
39
40
41
42-1
42-2
42-3
42A
43A
43B
44
45A
45B
45C
45D
45E
46A
46B
46C
47
51B
52
53
54
55
56
57
58
59
60A
60B
61
62
63A
63B
64A
65A
66A
67
67C
68-1
68-2
68-3
68-4
68-5
68-6
68-7
68-8
68-9
68-10
68-11
68-12
68-13
68-14
68-15
68-16
68-17
70-2
70-4
70-6
70-12
70C
71C
74
76
77A
0 50 100 200 300 400
Feet
1 inch = 120 feet
Disclaimer
This plan to be used for assessing purposes only.
The Town of Plymouth makes no claims, no representations and no warranties, express or implied, concerning the validity (express or implied), the reliability or the accuracy of the GIS data and/or GIS products furnished by the Town, including the implied validity of any uses of such data.
Parcel lines are graphic representations only.
Prepared and maintained by the Plymouth Engineering Division.
TOWN OF PLYMOUTH
ASSESSORS MAP
January 1, 2025
14